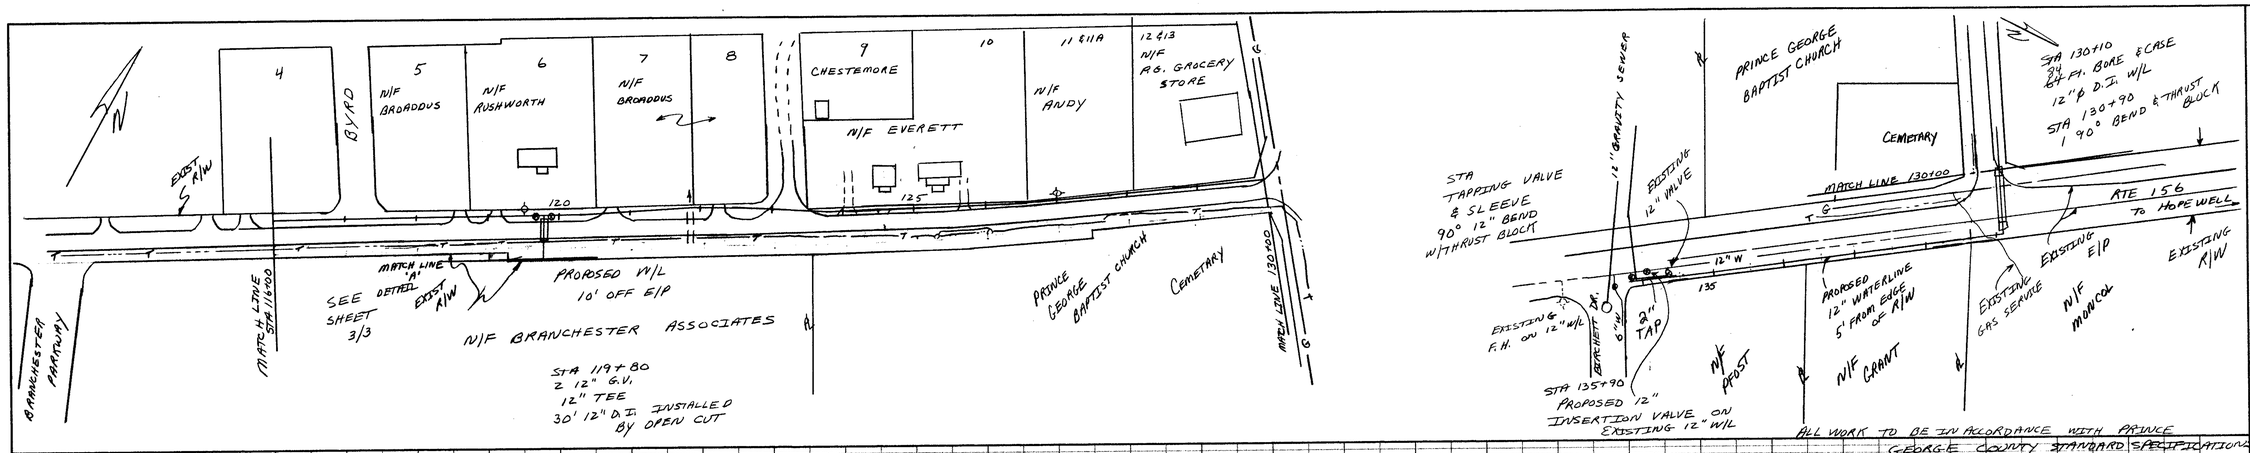

ALL WORK TO BE IN ACCORDANCE WITH PRINCE GEORGE COUNTY STANDARD SPECIFICATIONS OR AS SPECIFIED HEREIN

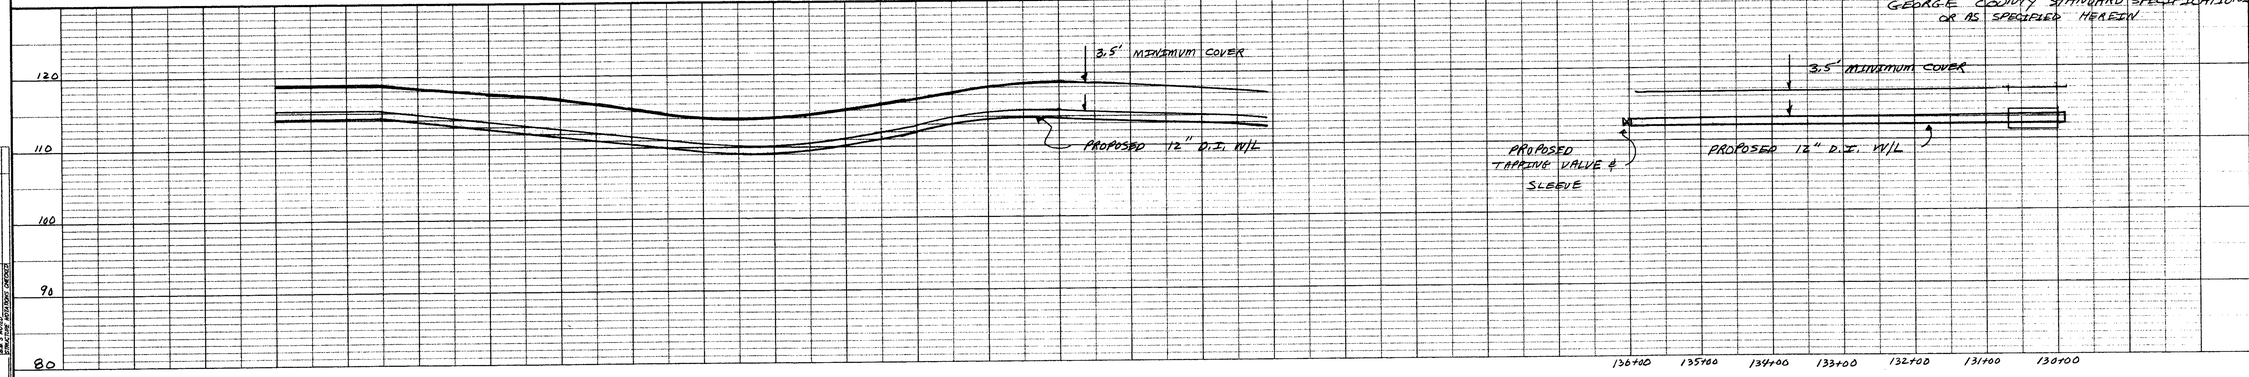

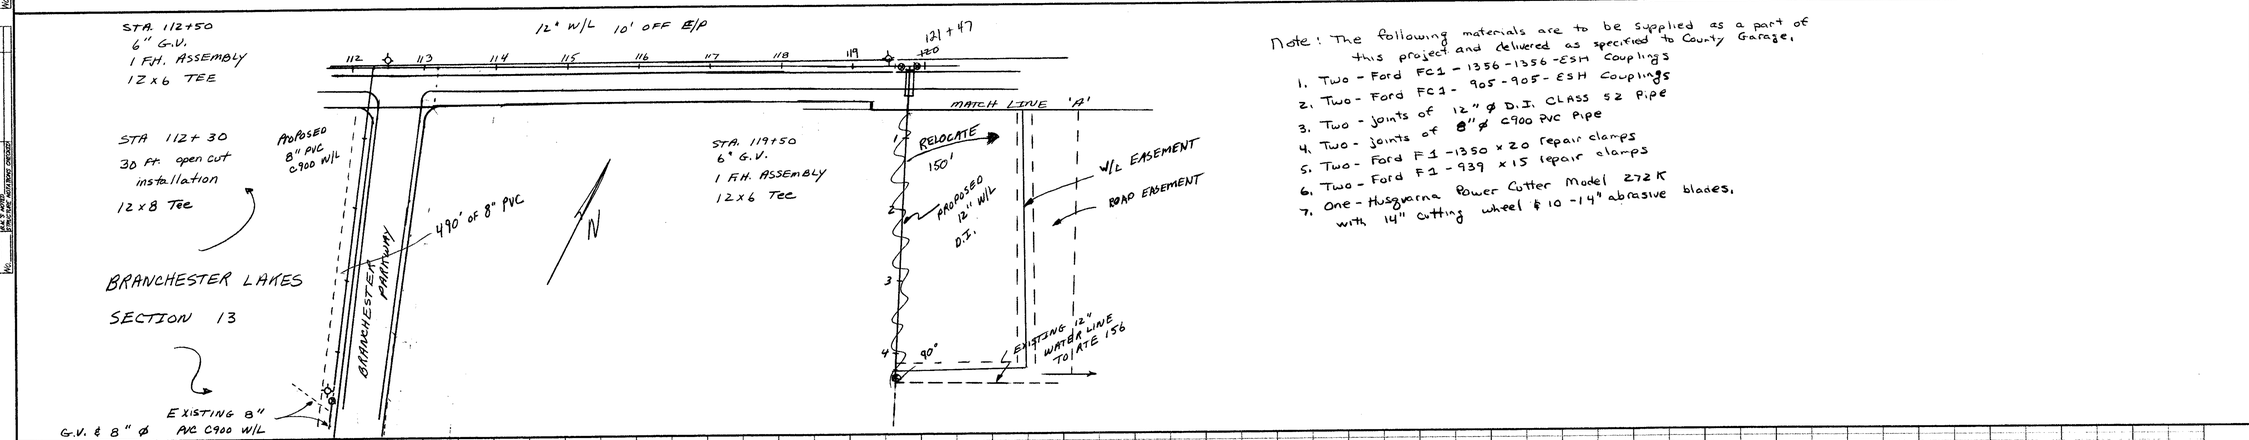

Note: The following materials are to be supplied as a part of this project and delivered as specified to County Garage.

1. Two - Ford FC1 - 1356 - 1356 - ESH Couplings
2. Two - Ford FC1 - 905 - 905 - ESH Couplings
3. Two - Joints of 12" ϕ D.I. CLASS 52 Pipe
4. Two - Joints of 8" ϕ C900 PVC Pipe
5. Two - Ford F1 - 1350 x 20 repair clamps
6. Two - Ford F1 - 939 x 15 repair clamps
7. One - Husqvarna Power Cutter Model 272 K with 14" cutting wheel & 10 - 14" abrasive blades.

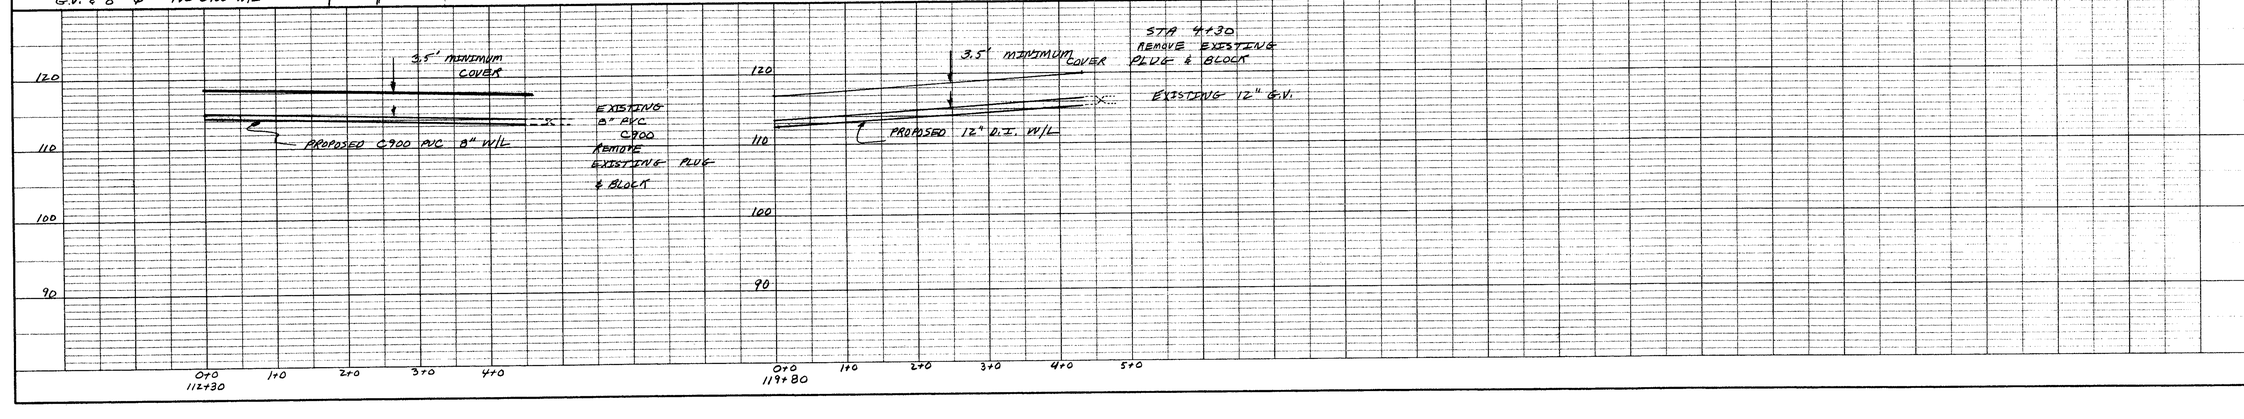

MIDDLE ROAD WATERLINE

COUNTY OF PRINCE GEORGE, VIRGINIA
DEPARTMENT OF ENGINEERING
PRINCE GEORGE, VA. 23875

DATE	DESCRIPTION REVISIONS	BY

DATE: 1/12/97
SCALE: HORIZ: 1" = 100' VERT: 1" = 10'
DESIGNED: SEM
DRAWN: SEM
CHECKED:

PROJECT NUMBER

SHEET 3 OF 3 SHEETS

		DATE	BY
PLAN	SURVEYED / DESIGNED / DRAWN / CHECKED / SUBMITTED FOR REVIEW / APPROVED		
NOTEBOOK No.			

		DATE	BY
PROFILE	SURVEYED / DESIGNED / DRAWN / CHECKED / SUBMITTED FOR REVIEW / APPROVED		
NOTEBOOK No.			