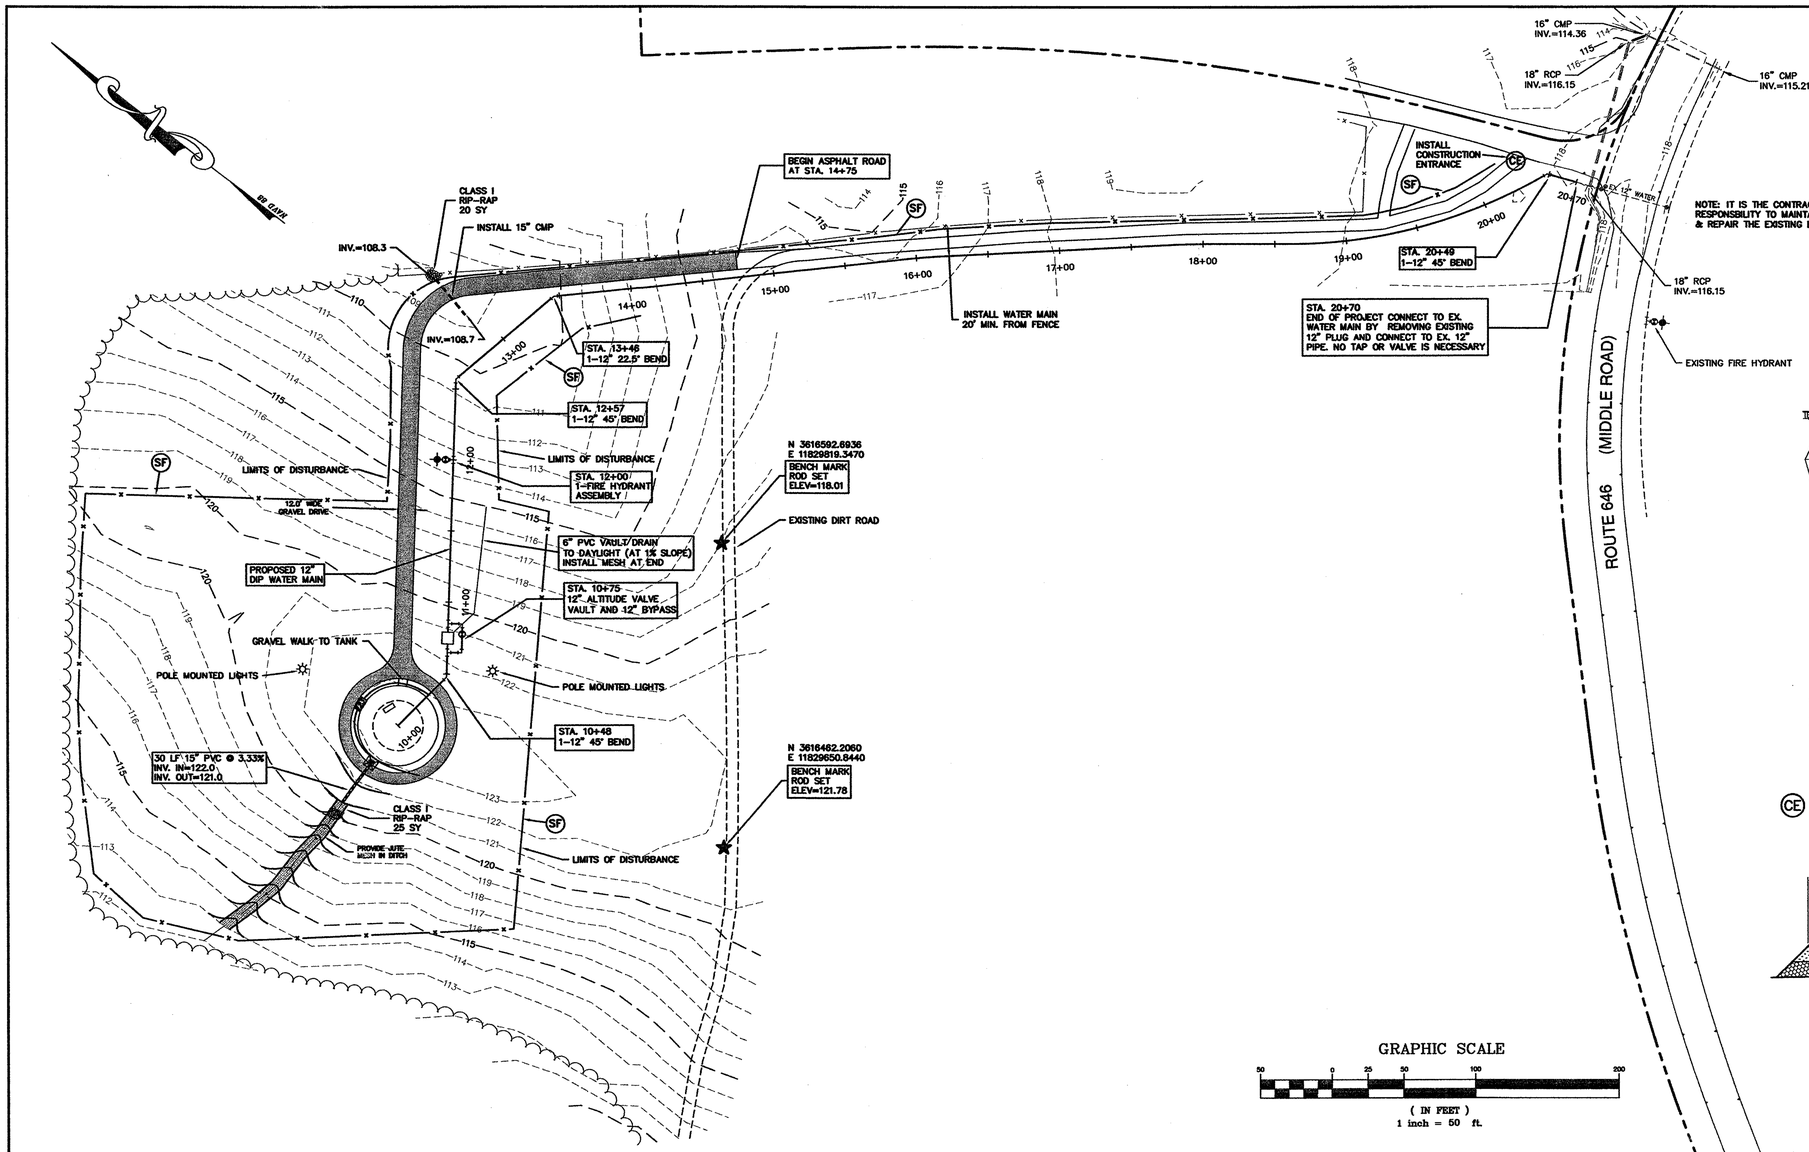

NOTE: IT IS THE CONTRACTORS RESPONSIBILITY TO MAINTAIN & & REPAIR THE EXISTING ENTRANCE WAY

GRAPHIC SCALE

50 0 25 50 100 200

(IN FEET)
1 inch = 50 ft.

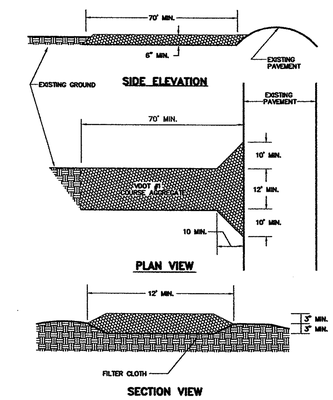

CE GRAVEL CONSTRUCTION ENTRANCE
NOT TO SCALE

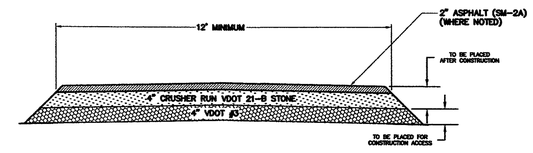

TYPICAL ACCESS ROAD SECTION
NOT TO SCALE

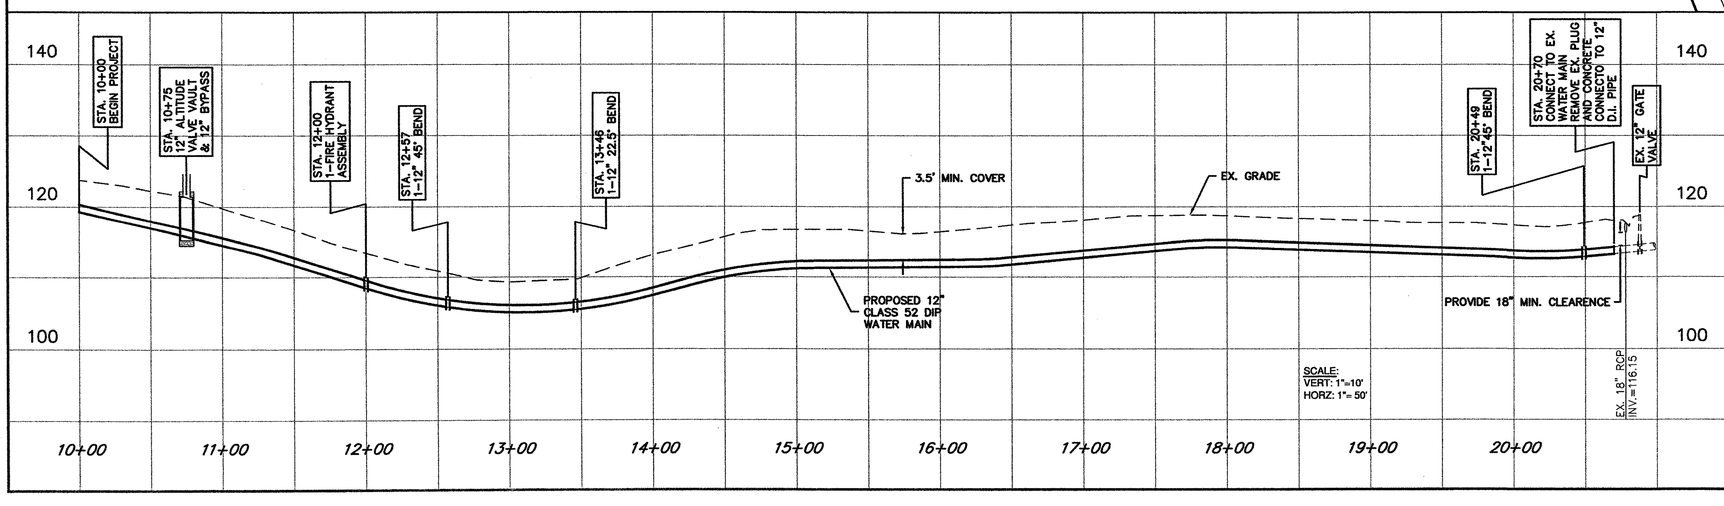

NOTE:
MOUNT EXTERIOR LIGHT TO WOODEN POLE.
TELEPHONE POLE TO BE BURIED AT A DEPTH OF 15' BELOW GRADE AND EXTEND 30' ABOVE GRADE LOCATION TO BE DETERMINE IN FIELD BY OWNER

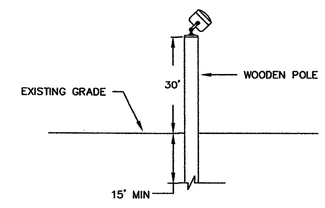

EXTERIOR LIGHT DETAIL
NOT TO SCALE

COMMONWEALTH OF VIRGINIA
JEFFREY P. KAPINOS
No. 21876
8/5/01
PROFESSIONAL ENGINEER

Draper Aden Associates
Engineering • Surveying • Environmental Services
Blacksburg, VA 2905 South Main Street Blacksburg, VA 24060 540-552-0444 Fax: 540-552-0291
Richmond, VA 8600 Villa Park Drive Richmond, VA 23228 804-264-2228 Fax: 804-264-8773
Raleigh-Durham, NC 2521 Sunset Ridge Road, Suite 106 Raleigh, NC 27610 919-357-5997 Fax: 919-357-9994
www.daa.com

SITE PLAN AND PROFILE
MIDDLE ROAD WATER STORAGE TANK
PRINCE GEORGE COUNTY, VIRGINIA

REVISIONS

DESIGNED BY:	AQN
DRAWN BY:	AQN
CHECKED BY:	JPK
SCALE:	1" = 50'
DATE:	03-07-01
PROJECT NUMBER:	R00610-02F

R00610-02A