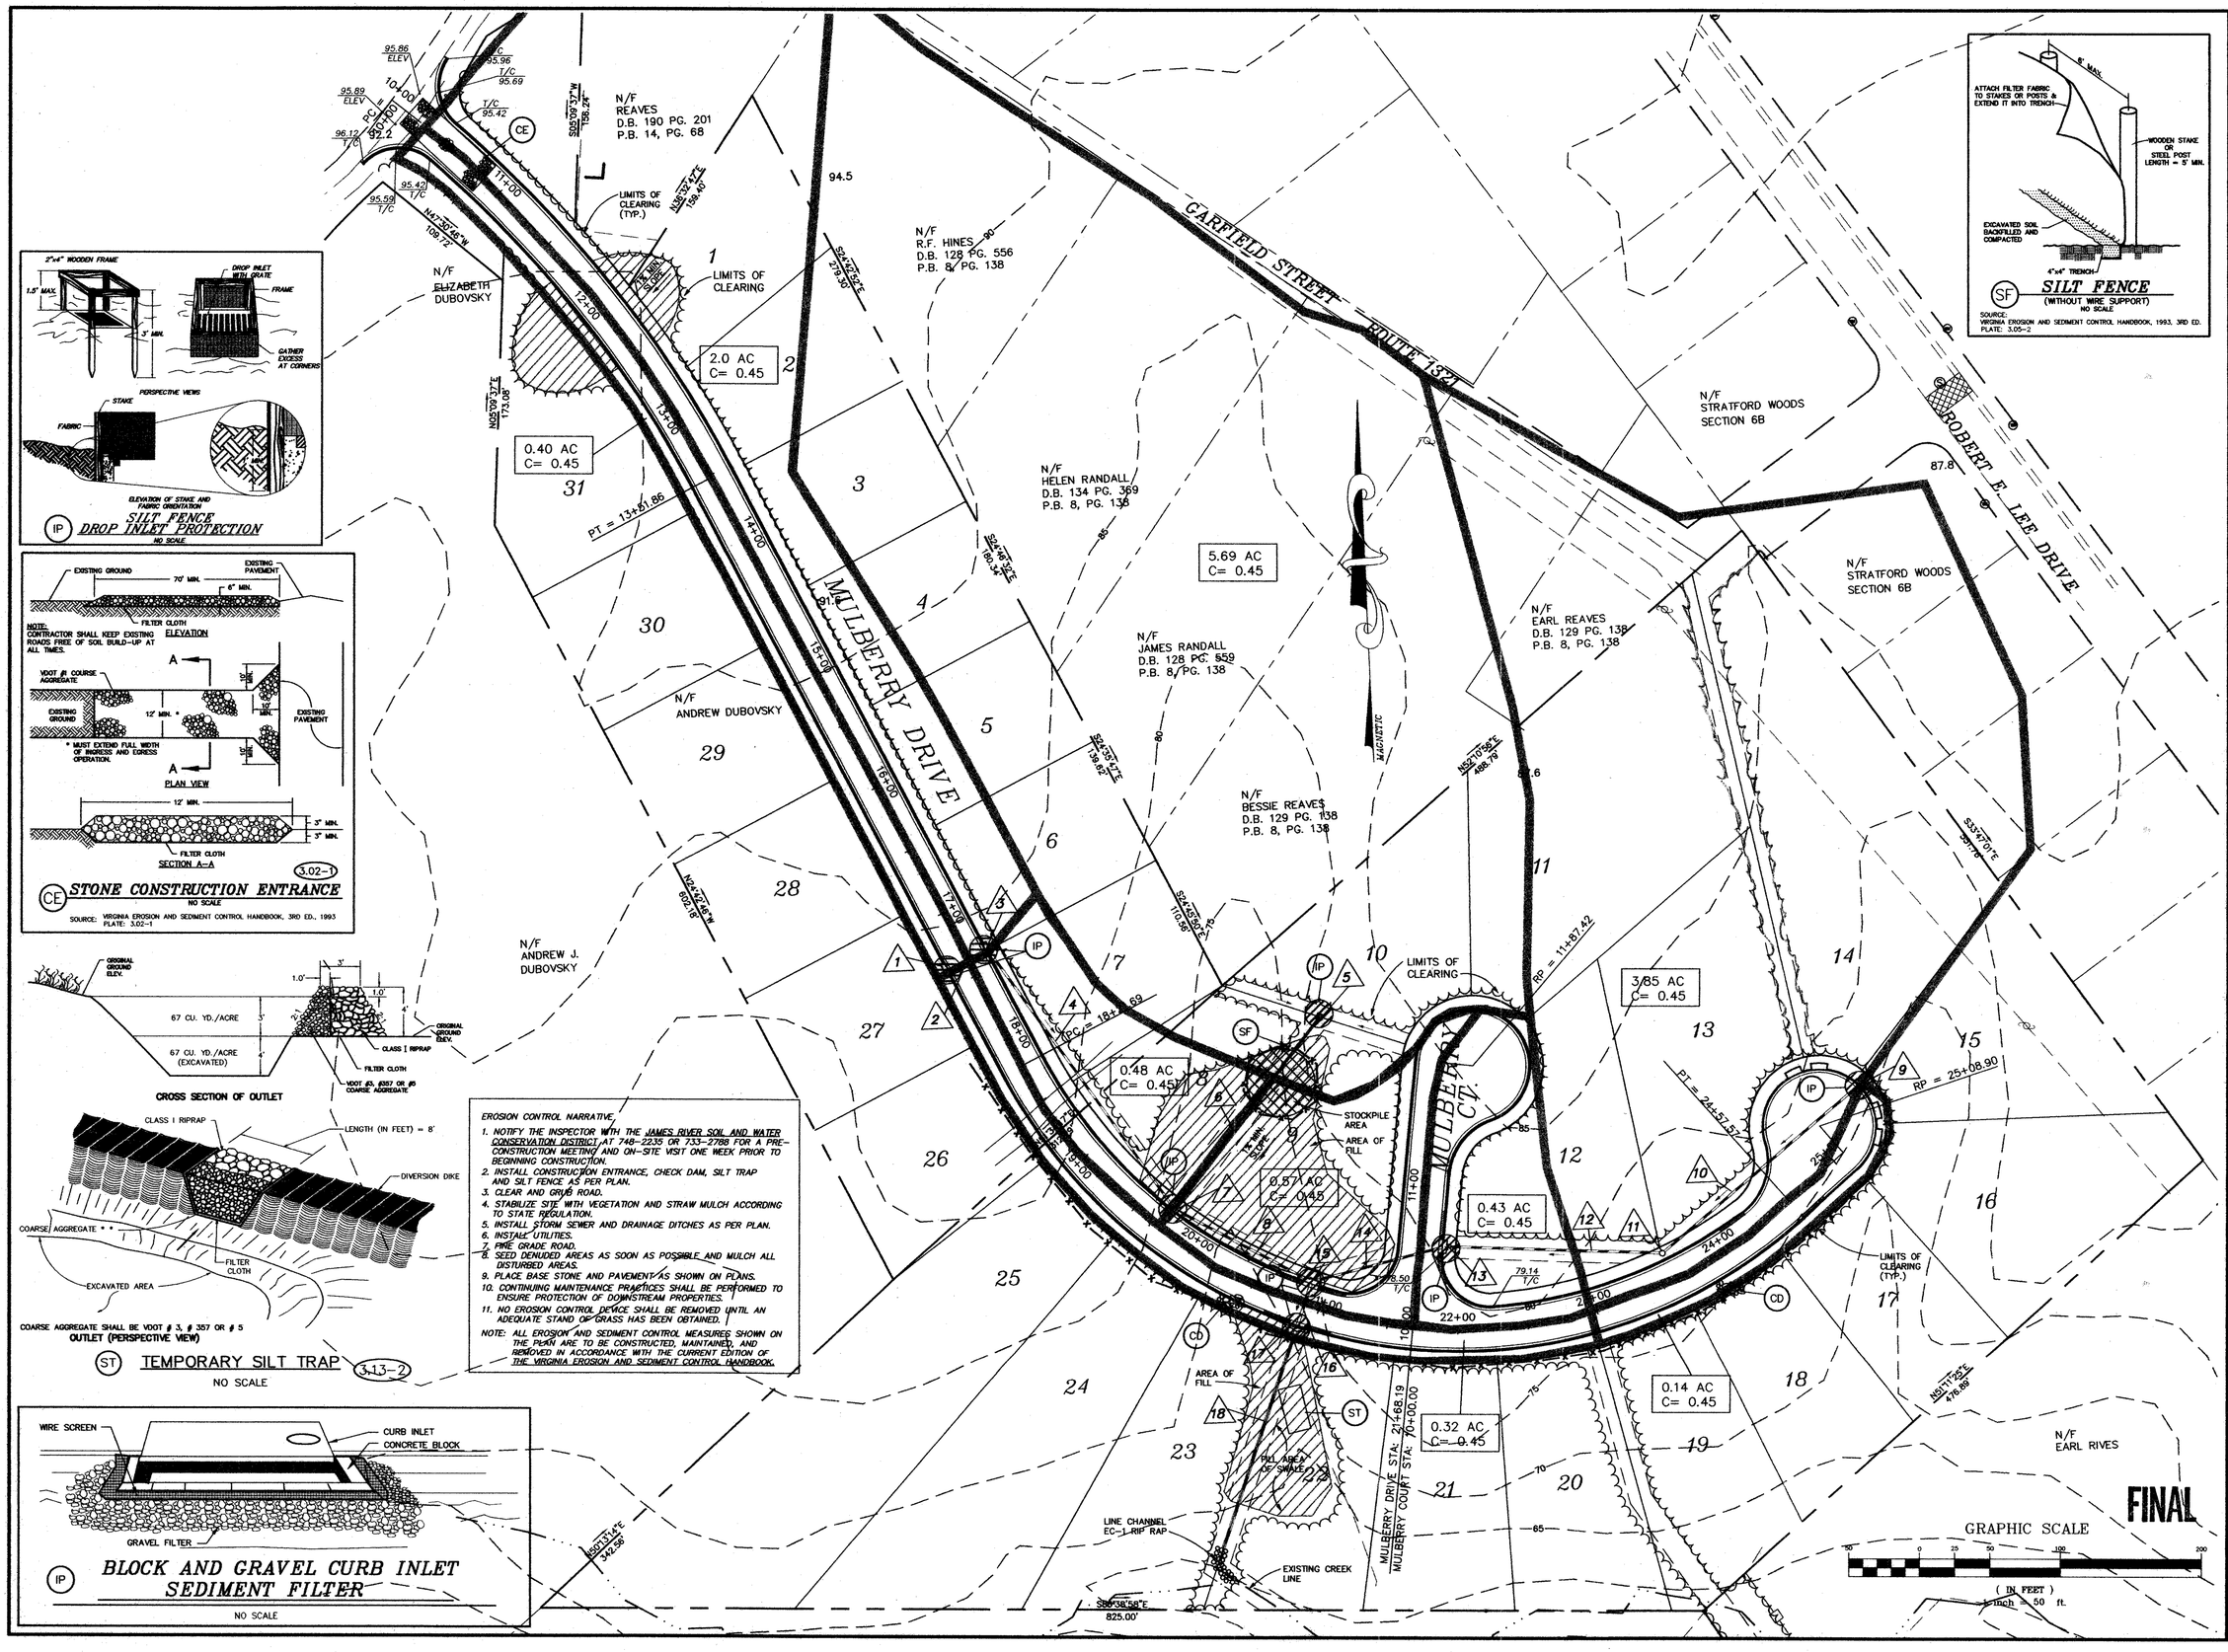

IP SILT FENCE DROP INLET PROTECTION
NO SCALE

CE STONE CONSTRUCTION ENTRANCE (3.02-1)
NO SCALE
SOURCE: VIRGINIA EROSION AND SEDIMENT CONTROL HANDBOOK, 3RD ED., 1993 PLATE: 3.02-1

ST TEMPORARY SILT TRAP (3.13-2)
NO SCALE

EROSION CONTROL NARRATIVE

1. NOTIFY THE INSPECTOR WITH THE JAMES RIVER SOIL AND WATER CONSERVATION DISTRICT AT 748-2235 OR 733-2788 FOR A PRE-CONSTRUCTION MEETING AND ON-SITE VISIT ONE WEEK PRIOR TO BEGINNING CONSTRUCTION.
2. INSTALL CONSTRUCTION ENTRANCE, CHECK DAM, SILT TRAP AND SILT FENCE AS PER PLAN.
3. CLEAR AND GRUB ROAD.
4. STABILIZE SITE WITH VEGETATION AND STRAW MULCH ACCORDING TO STATE REGULATION.
5. INSTALL STORM SEWER AND DRAINAGE DITCHES AS PER PLAN.
6. INSTALL UTILITIES.
7. FINE GRADE ROAD.
8. SEED DENUDED AREAS AS SOON AS POSSIBLE AND MULCH ALL DISTURBED AREAS.
9. PLACE BASE STONE AND PAVEMENT AS SHOWN ON PLANS.
10. CONTINUING MAINTENANCE PRACTICES SHALL BE PERFORMED TO ENSURE PROTECTION OF DOWNSTREAM PROPERTIES.
11. NO EROSION CONTROL DEVICE SHALL BE REMOVED UNTIL AN ADEQUATE STAND OF GRASS HAS BEEN OBTAINED.

NOTE: ALL EROSION AND SEDIMENT CONTROL MEASURES SHOWN ON THE PLAN ARE TO BE CONSTRUCTED, MAINTAINED, AND REMOVED IN ACCORDANCE WITH THE CURRENT EDITION OF THE VIRGINIA EROSION AND SEDIMENT CONTROL HANDBOOK.

IP BLOCK AND GRAVEL CURB INLET SEDIMENT FILTER
NO SCALE

SF SILT FENCE (WITHOUT WIRE SUPPORT)
NO SCALE
SOURCE: VIRGINIA EROSION AND SEDIMENT CONTROL HANDBOOK, 1993, 3RD ED. PLATE: 3.05-2

THIS DRAWING PREPARED AT THE PRINCE GEORGE COUNTY OFFICE

COMMONWEALTH OF VIRGINIA
DERRICK A. JOHNSON
No. 24761
10-29-99
PROFESSIONAL ENGINEER

PRINCE GEORGE COUNTY OFFICE
14141 GROSSMAN'S BOULEVARD
PRINCE GEORGE, VA 23875-1455
Telephone: 804-458-8685
Fax: 804-458-8686
e-mail: timmons3@timmons.com

CORPORATE OFFICE
711 E. MAIN STREET, SUITE 1100
RICHMOND, VA 23219-2500
Telephone: 804-783-1570
Fax: 804-783-1578
Web Site: www.timmons.com

OTHER BRANCH OFFICES
Henrico County, VA • 804-262-2336
Hampton Roads, VA • 757-490-9183
Fredericksburg, VA • 540-891-4010
Kernersville, NC • 336-996-3598

DATE	REVISION DESCRIPTION
5-19-99	COUNTY COMMENTS
7-2-99	VDOT COMMENTS
10-29-99	VDOT COMMENTS

DATE	FEB. 24, 1999
DRAWN BY	S. BROOKS
DESIGNED BY	S. BROOKS
CHECKED BY	D. JOHNSON
SCALE	1"=50'
JOB NO.	18335
SHEET NO.	6

TIMMONS
Founded 1953

ENGINEERS * SURVEYORS * PLANNERS * LANDSCAPE ARCHITECTS * ENVIRONMENTAL SCIENTISTS * GEOGRAPHIC INFORMATION SYSTEMS CONSULTANTS * CONSTRUCTION MANAGERS

MULBERRY WOODS
BLAND DISTRICT • PRINCE GEORGE, VIRGINIA
HYDROLOGY AND EROSION CONTROL PLAN

These plans and associated documents are the exclusive property of TIMMONS and may not be reproduced in whole or in part and shall not be used for any purpose whatsoever, inclusive, but not limited to construction, bidding, and/or construction staking without the express written consent of TIMMONS.

K:\DRAW\18335-Mulberry Woods\18335-6.dwg Fri Oct 29 10:09:59 1999 SRB, TRI-CITIES OFFICE