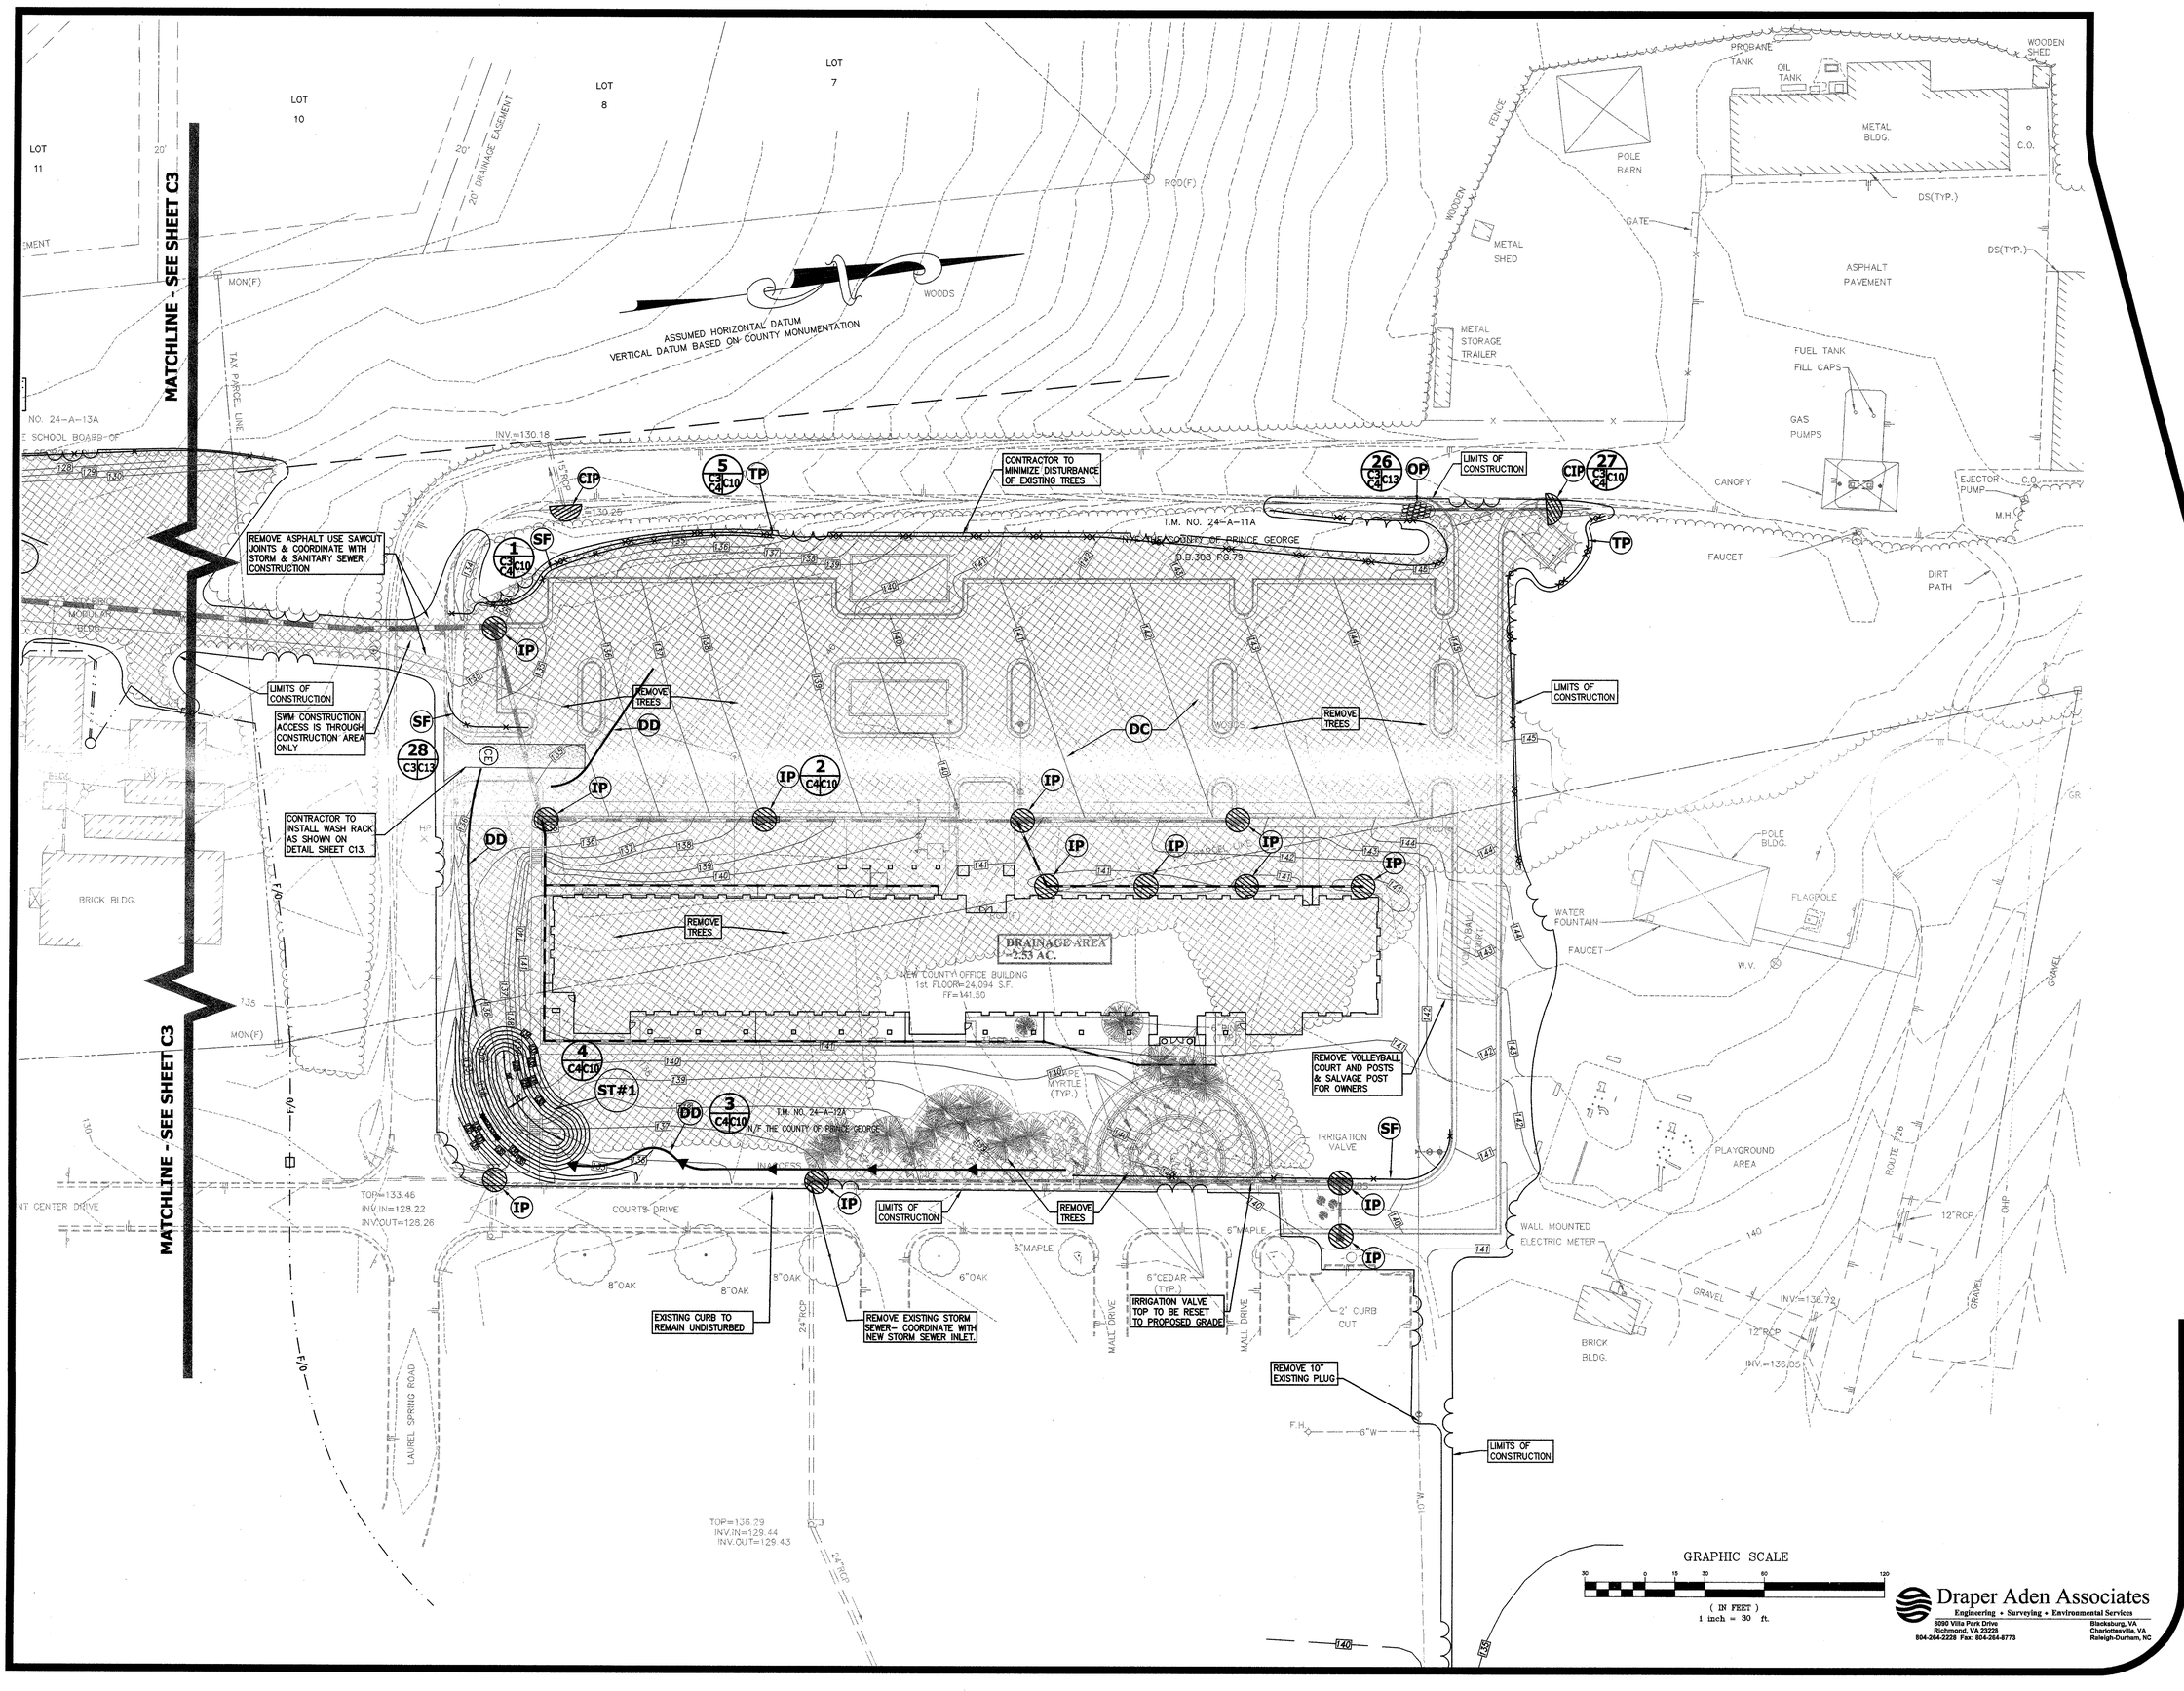

Draper Aden Associates
Engineering • Surveying • Environmental Services
8090 Villa Park Drive
Richmond, VA 23229
804-264-2228 Fax: 804-264-8773
Blacksburg, VA
Charlottesville, VA
Raleigh-Durham, NC

COMMONWEALTH OF VIRGINIA
CHRISTOPHER M. SHIST
No. 034028
12/20/02
PROFESSIONAL ENGINEER

HVC·· CHENAULT
hening·vest·covey·chenault architectural corporation
richmond
architecture·planning··interior design
virginia

NEW COUNTY OFFICE BUILDING
PRINCE GEORGE COUNTY
PRINCE GEORGE, VIRGINIA

com. no.:	4040
drawn by:	SEK
checked by:	CMS
date:	10/01/01
revisions:	12/06/01
	05/15/02
	BID:09/09/02
	11/04/02
	12/20/02

DEMOLITION & EROSION CONTROL PLAN

C4