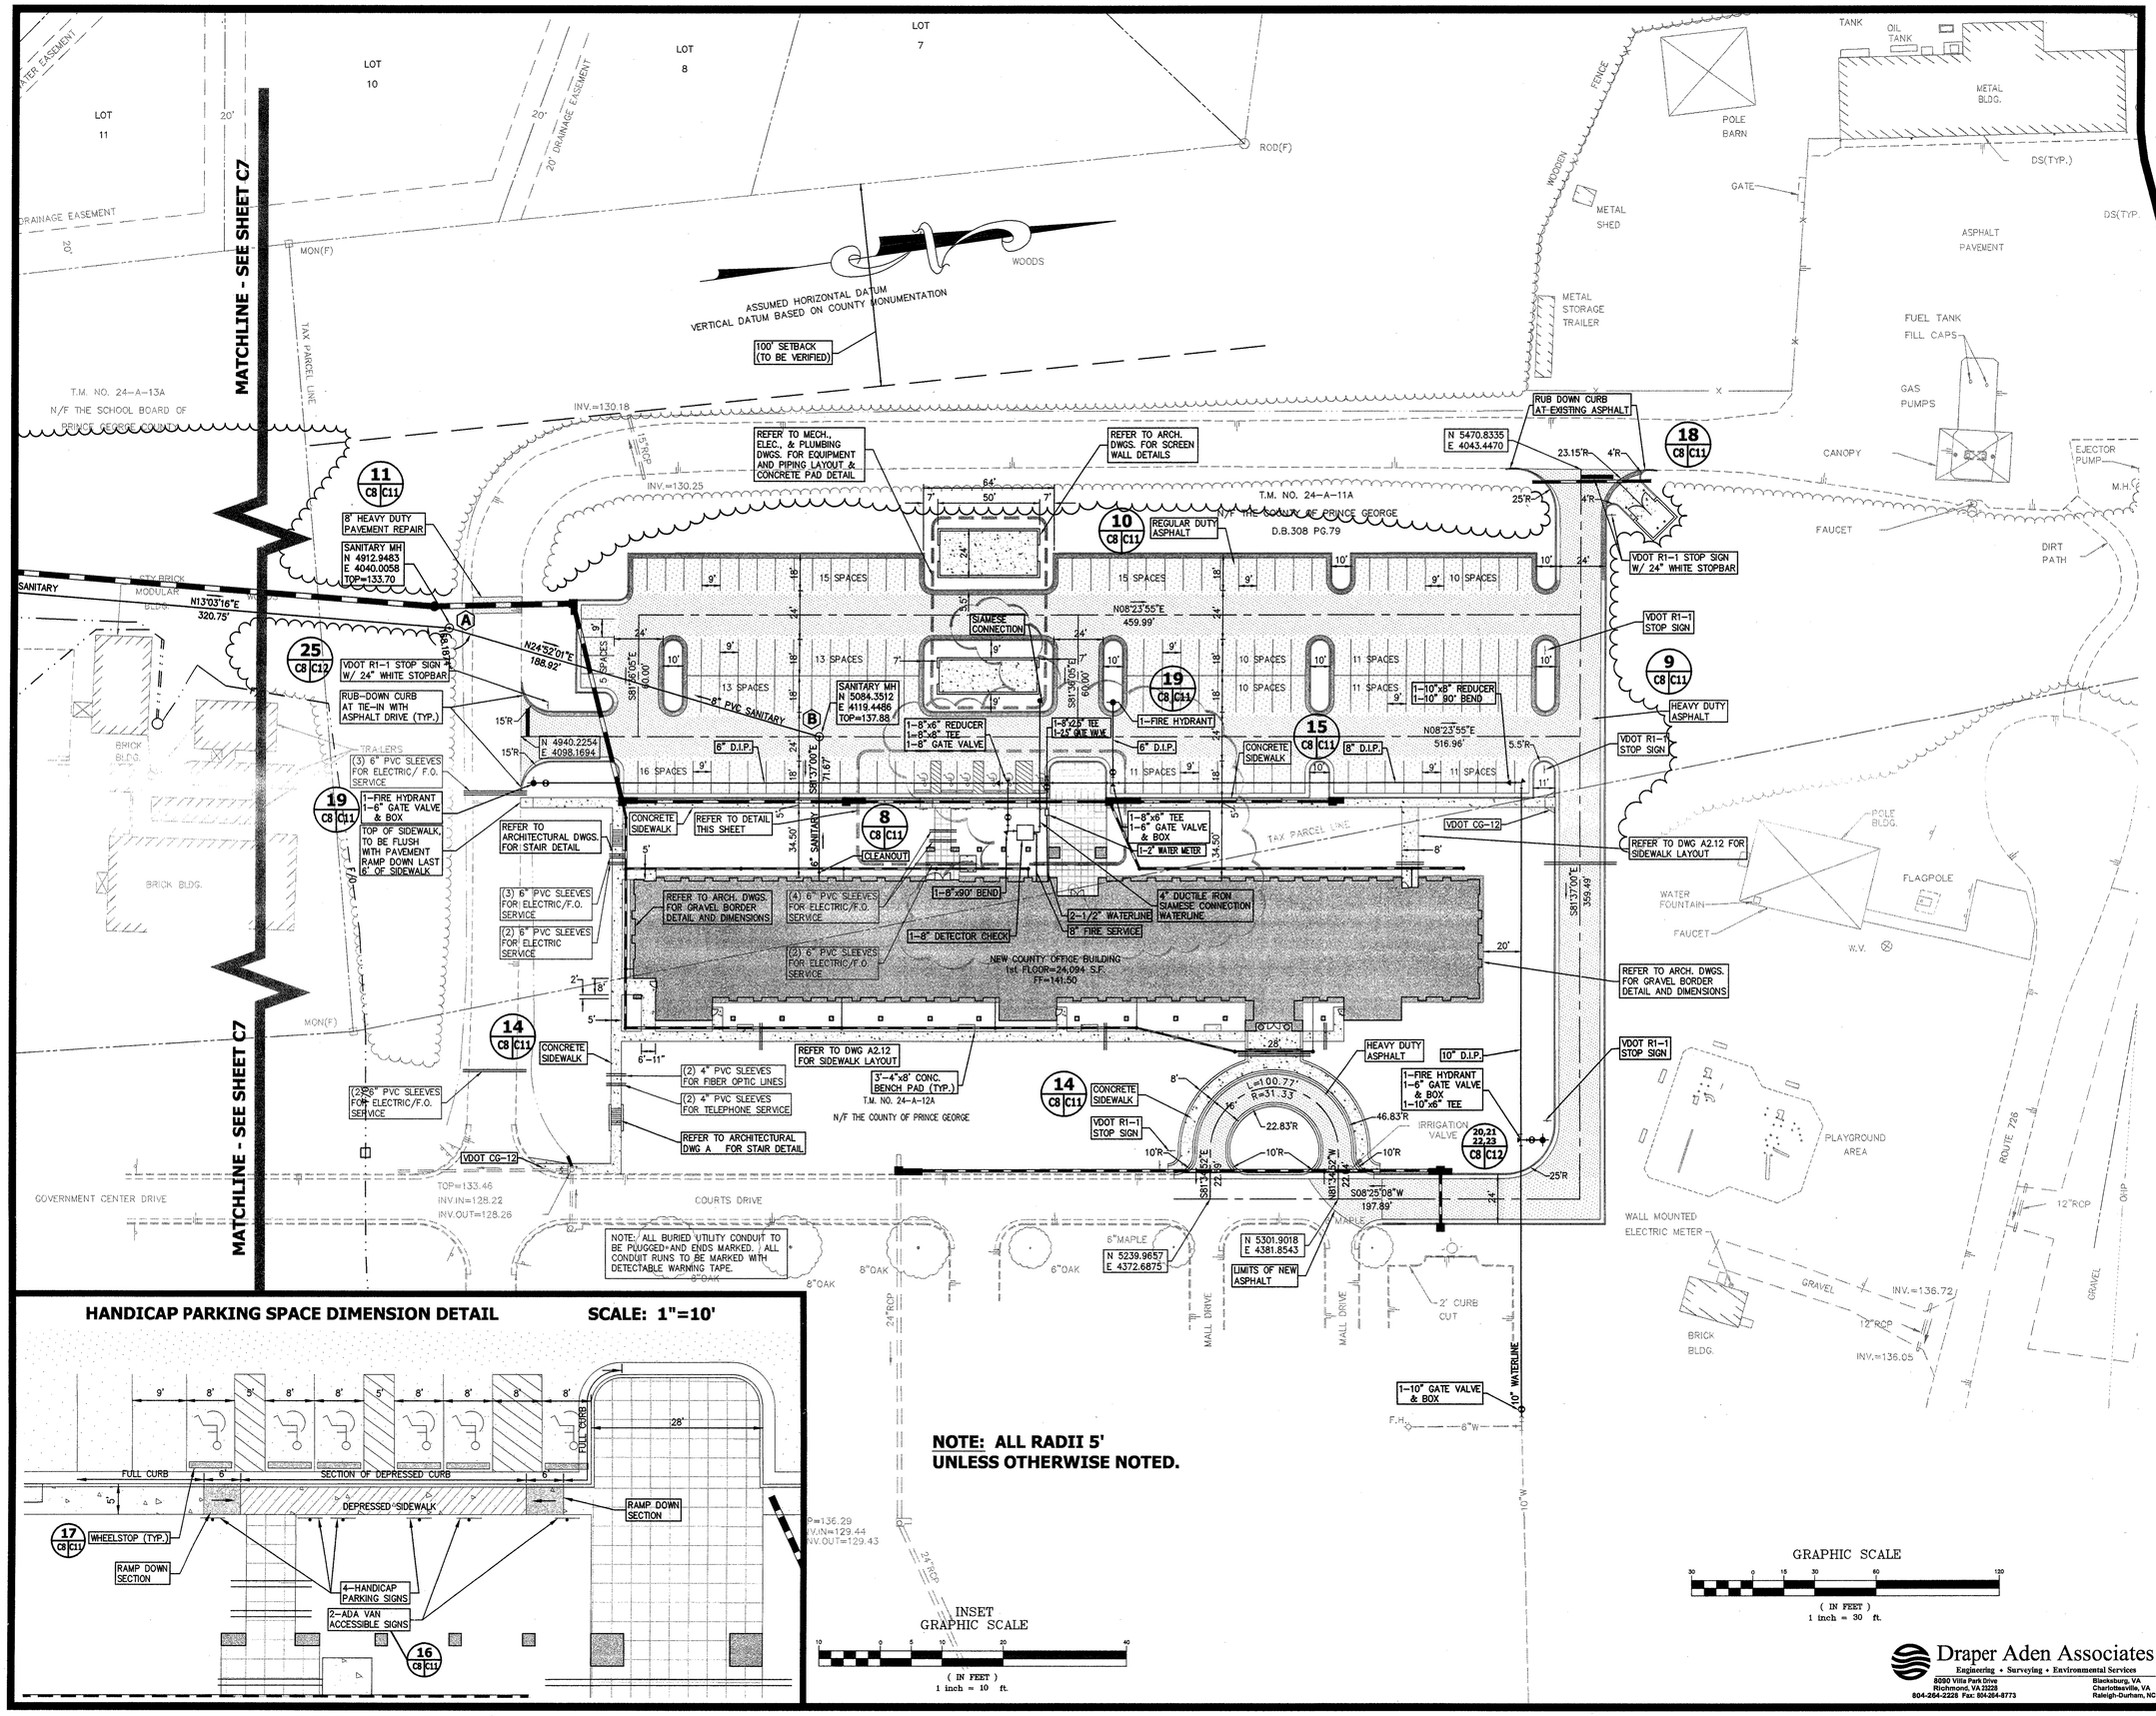

Draper Aden Associates
Engineering • Surveying • Environmental Services
8090 Villa Park Drive
Richmond, VA 23228
804-264-2228 Fax: 804-264-8773
Blacksburg, VA
Charlottesville, VA
Raleigh-Durham, NC

HVC•• CHENAULT
heating•vent•cooling•chenault architectural corporation
richmond
architecture•planning•interior design
virginia

COMMONWEALTH OF VIRGINIA
CHRISTOPHER M. SHUST
No. 034028
12/20/02
PROFESSIONAL ENGINEER

NEW COUNTY OFFICE BUILDING
PRINCE GEORGE COUNTY
PRINCE GEORGE, VIRGINIA

com. no.: 4040
drawn by: SEK
checked by: CMS
date: 10/01/01
revisions: 12/06/01
05/15/02
BID: 09/09/02
11/04/02
12/20/02

SITE PLAN

C8