## STORM SEWER

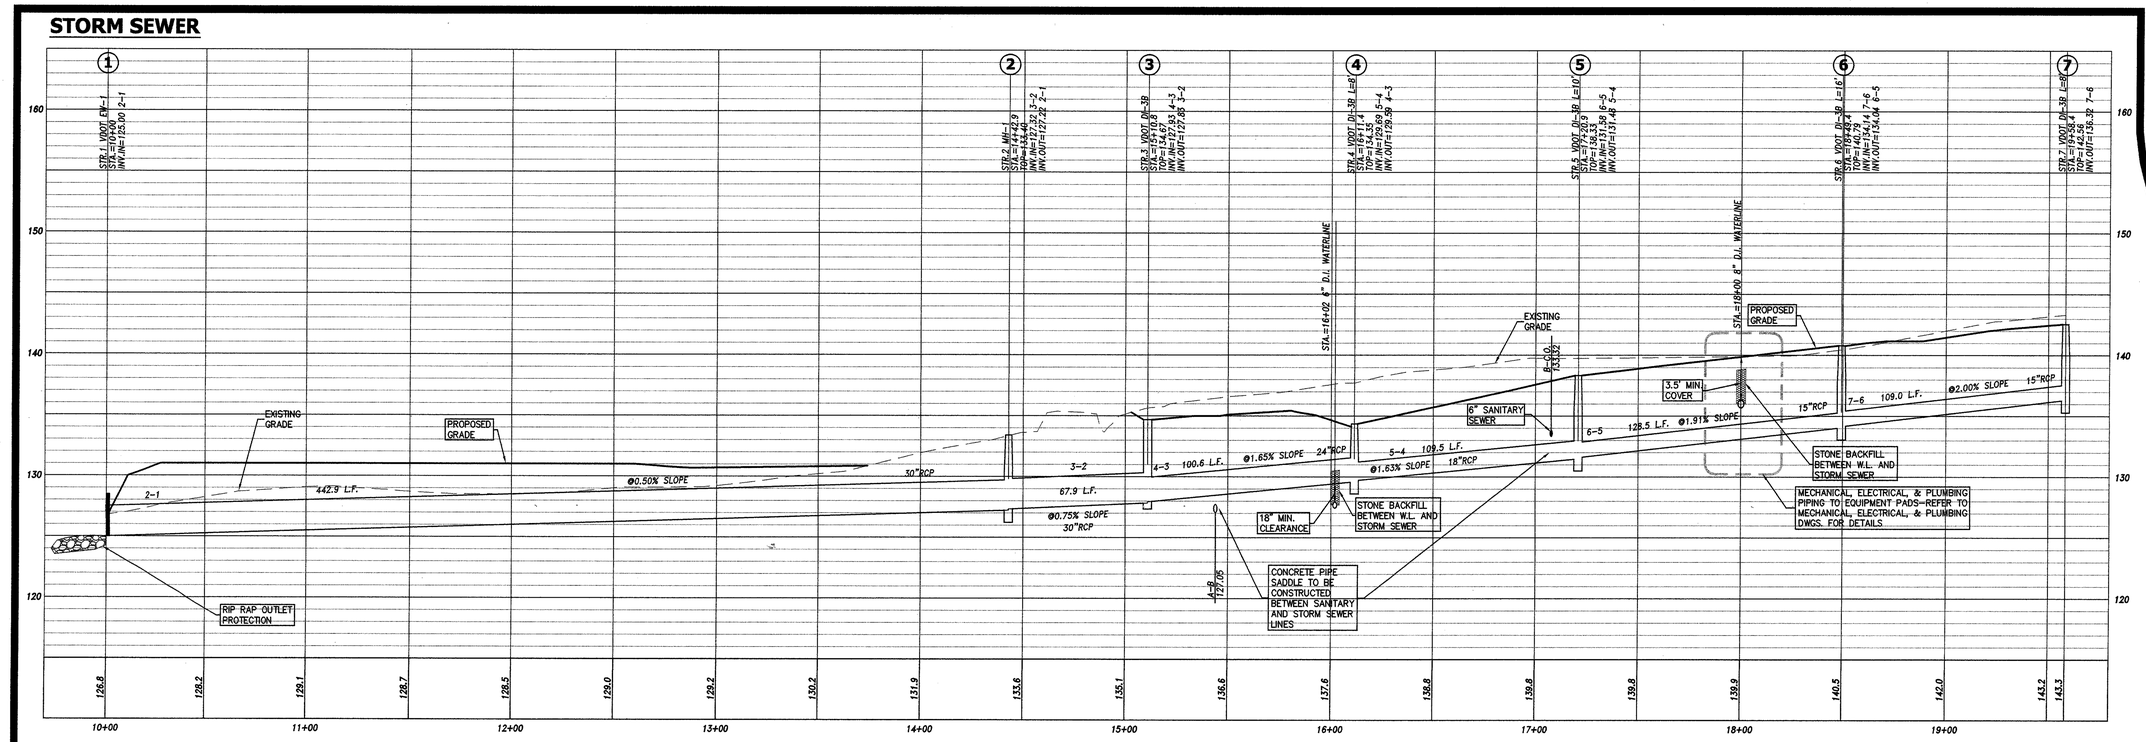


NOTE: REFER TO GRADING PLAN (SHEET C5, C6) FOR TOP OF INLET SPOT SHOTS. ALL INLETS TO BE INSTALLED WITH TOPS SLOPED TO MATCH SLOPE OF CURB LINE.

HORIZONTAL GRAPHIC SCALE
( IN FEET )
1 inch = 30 ft.

VERTICAL GRAPHIC SCALE
( IN FEET )
1 inch = 5 ft.

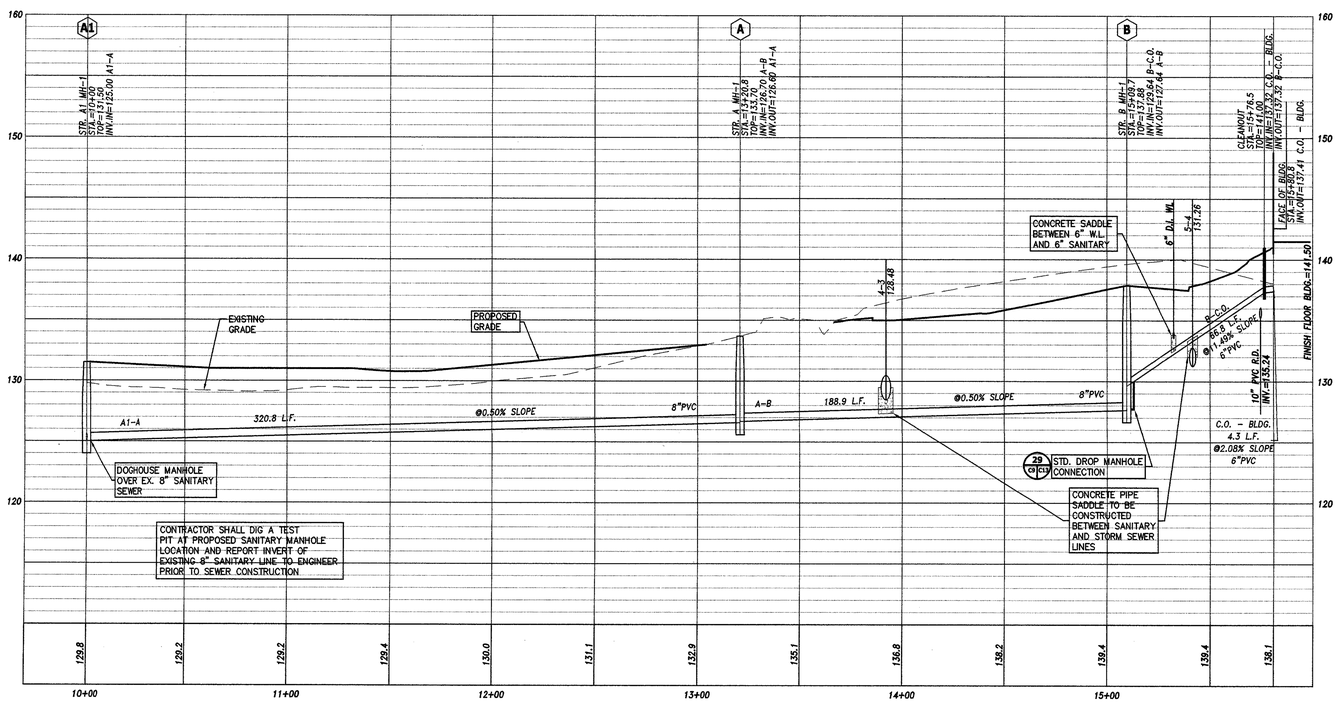


## STORM SEWER

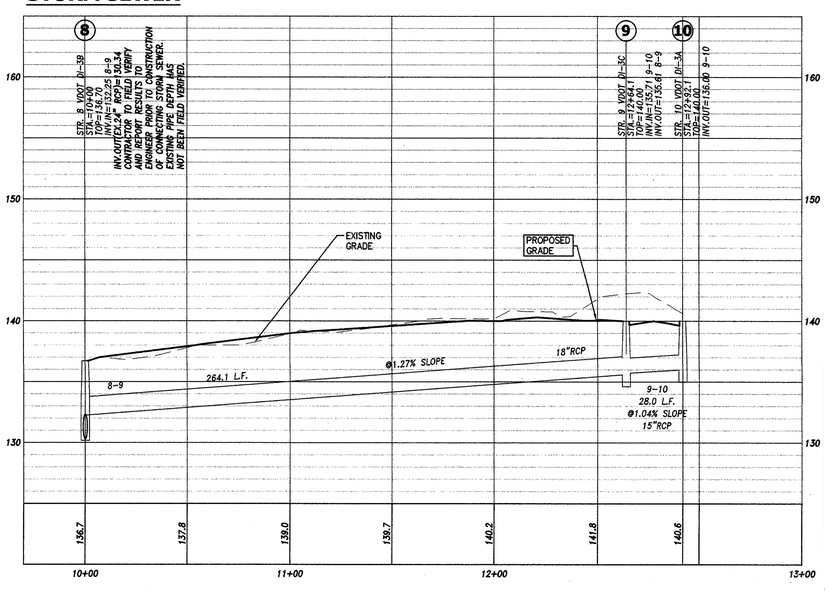


Draper Aden Associates
Engineering • Surveying • Environmental Services
8090 Villa Park Drive
Richmond, VA 23228
804-264-2228 Fax: 804-264-9773
Blacksburg, VA
Charlottesville, VA
Raleigh-Durham, NC

COMMONWEALTH OF VIRGINIA
CHRISTOPHER SHUST
No. 034028
12/20/02
PROFESSIONAL ENGINEER

HVC • CHENAULT
hening • vest • covey • chenault architectural corporation
richmond • architecture • planning • interior design
virginia

NEW COUNTY OFFICE BUILDING
PRINCE GEORGE COUNTY
PRINCE GEORGE, VIRGINIA

com. no.: 4040
drawn by: SEK
checked by: CMS
date: 10/01/01
revisions: 12/06/01
05/15/02
BID: 09/09/02
1 11/04/02
12/20/02

PROFILES

C9