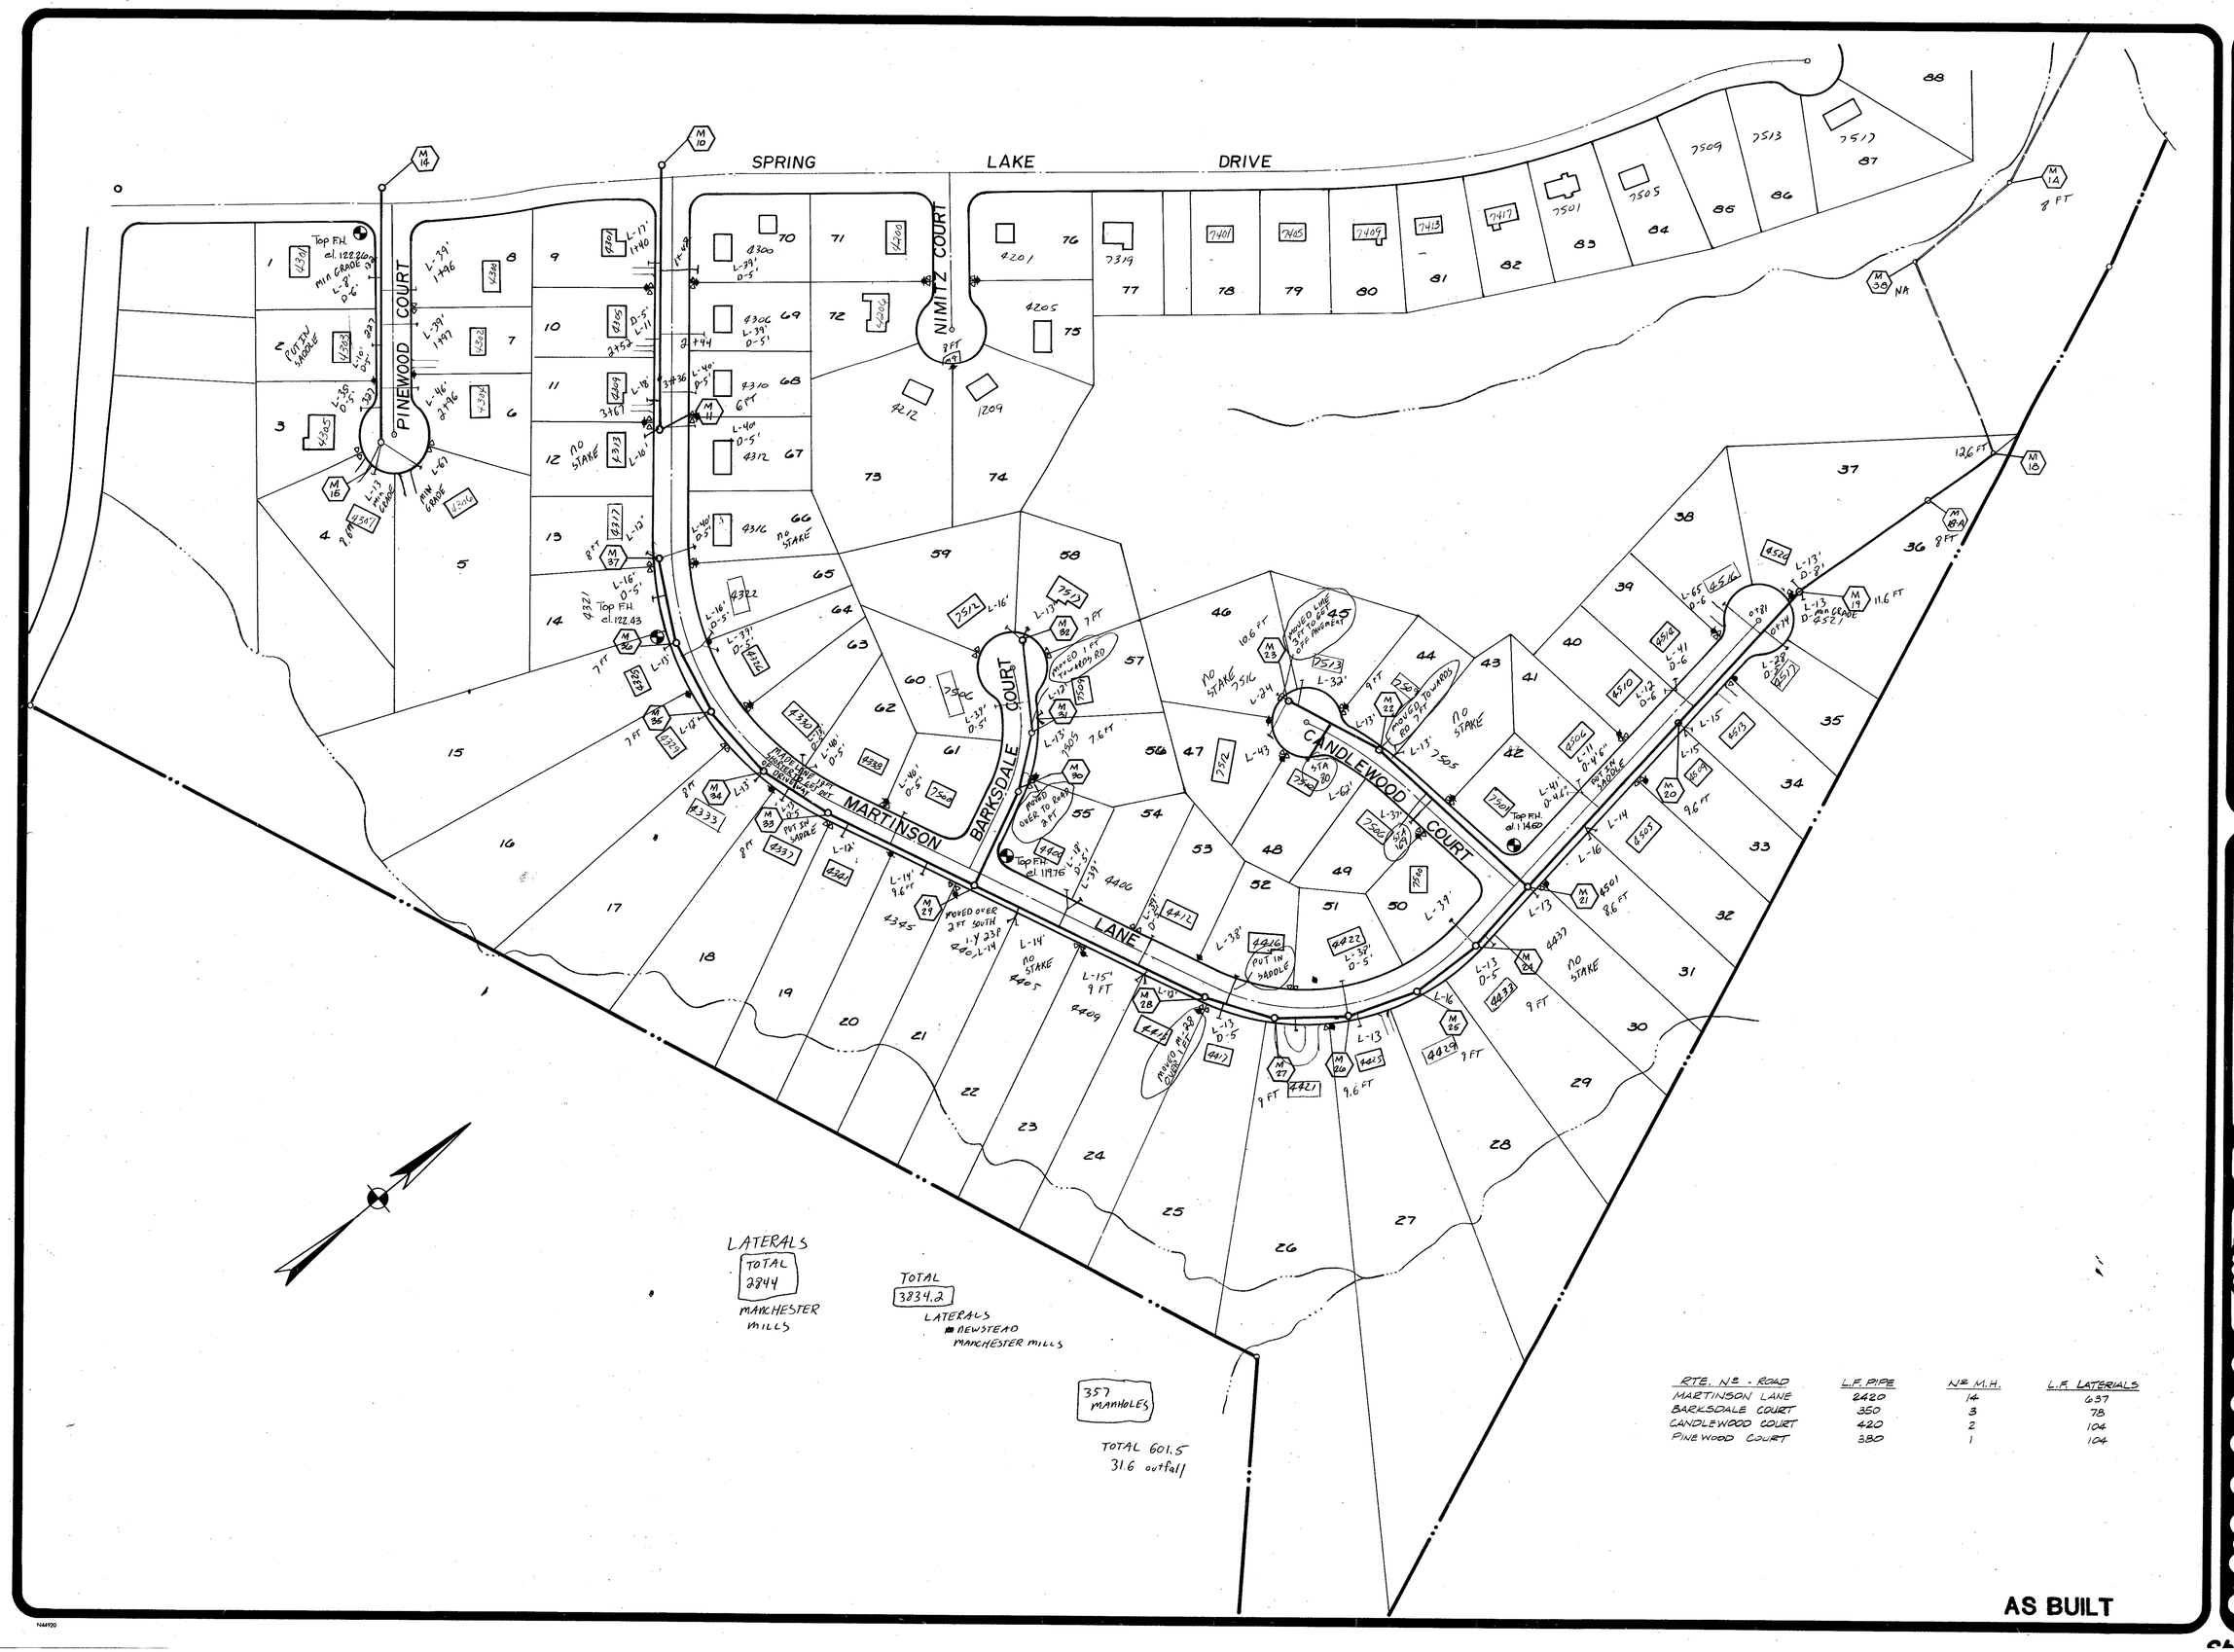

RTE. No. - ROAD	L.F. PIPE	No. M.H.	L.F. LATERIALS
MARTINSON LANE	2420	14	637
BARKSDALE COURT	350	3	78
CANDLEWOOD COURT	420	2	104
PINEWOOD COURT	380	1	104

J. K. TIMMONS & ASSOCIATES, INC.
ENGINEERS · SURVEYORS · PLANNERS

711 NORTH COURTHOUSE ROAD
RICHMOND, VIRGINIA 23235
TELEPHONE: (804) 794-3500

8803 STAPLES MILL ROAD
RICHMOND, VIRGINIA 23228
TELEPHONE: (804) 262-7396

411 EAST BROADWAY
HOPEWELL, VIRGINIA 23860
TELEPHONE: (804) 458-8685

REVISIONS

COMMONWEALTH OF VIRGINIA
WALTER M. ALTMAN III
LICENSE NO
11039
PROFESSIONAL ENGINEER

STAMP
1" = 100'
SCALE
G. F. C.
DRAWN BY
DATE DRAWN
J. M. A.
DESIGNED
W. M. A. III
CHECKED
SHEET NUMBER
8407-06
JOB NUMBER

Overall Project

Sheet 3 of 10