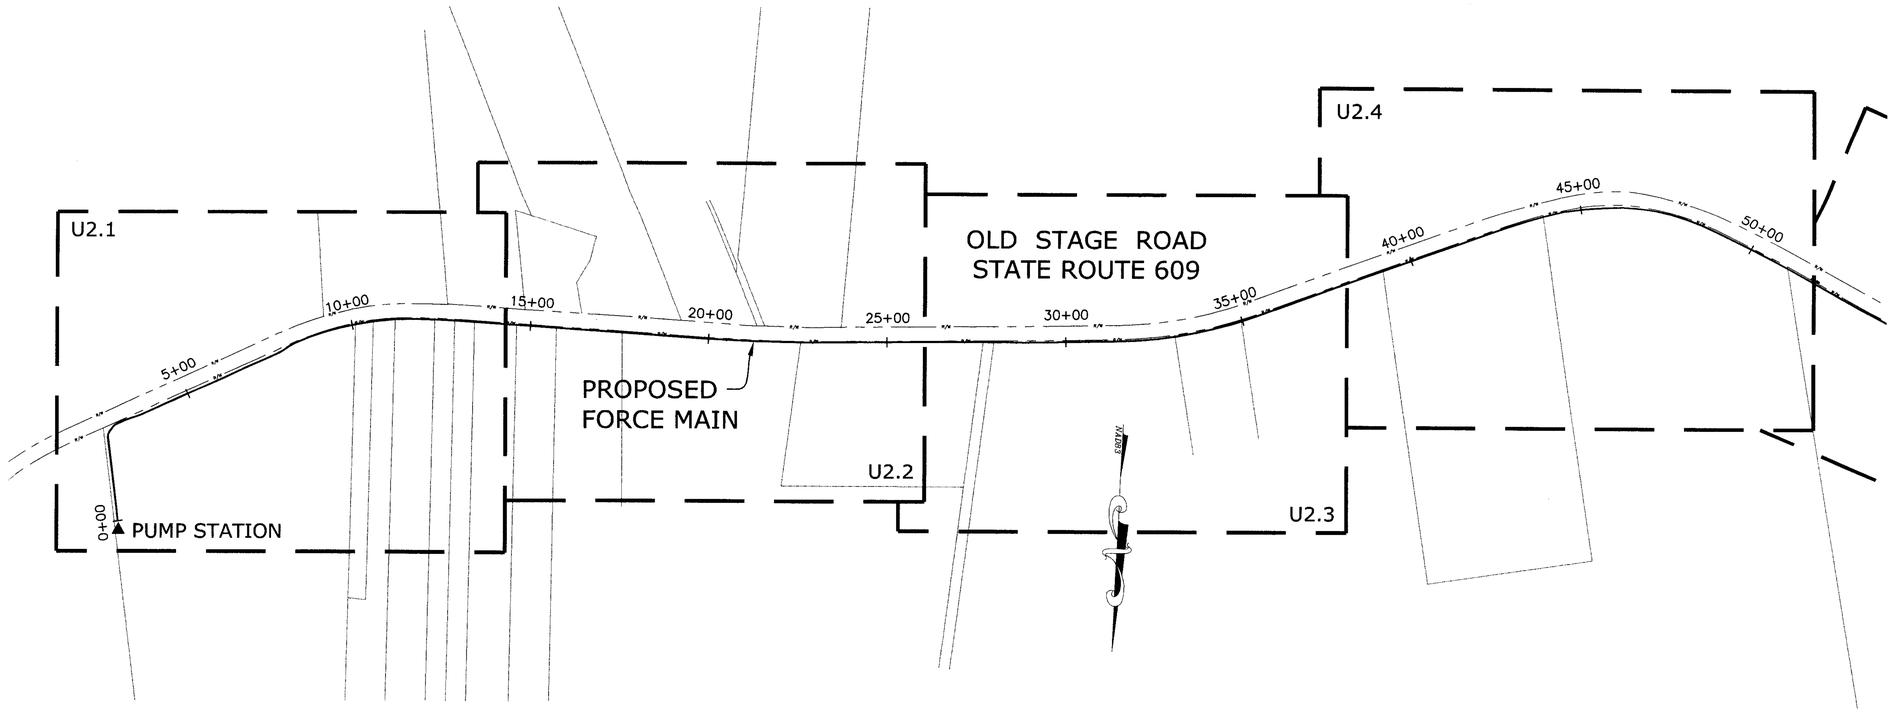

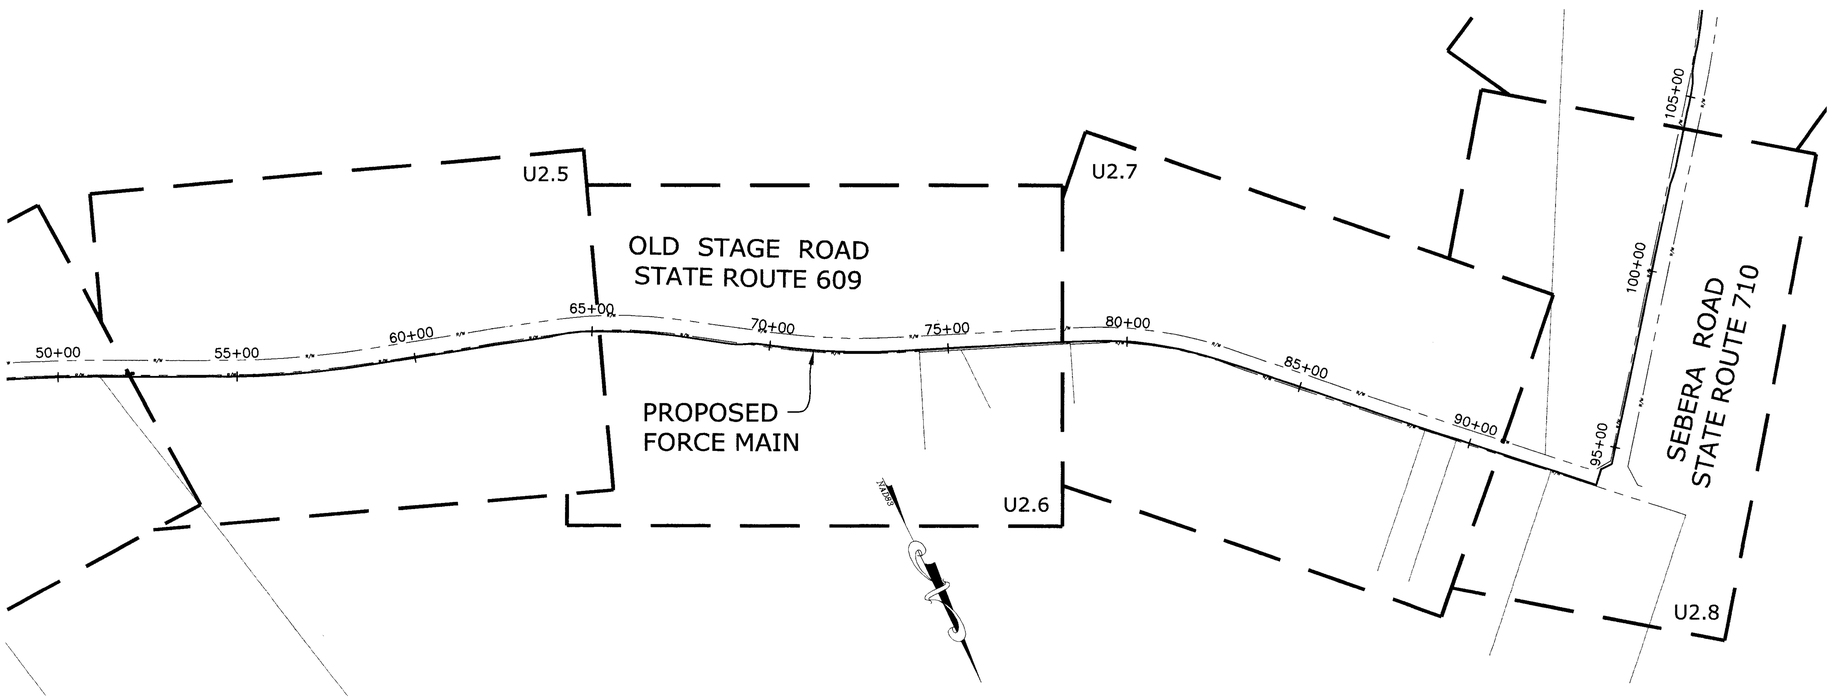

FINAL

COMMONWEALTH OF VIRGINIA
ALFRED R. WILLIAMS
No. 032037
PROFESSIONAL ENGINEER
2/25/08

THIS DRAWING PREPARED AT THE
CORPORATE OFFICE
1001 Boulders Parkway, Suite 300 | Richmond, VA 23225
TEL 804.200.6500 FAX 804.560.1016 www.timmons.com

YOUR VISION ACHIEVED THROUGH OURS.

Site Development | Residential | Infrastructure | Technology

REVISION DESCRIPTION	DATE

DATE	1/4/08
DRAWN BY	M. ROBESON
DESIGNED BY	T. ADAMS
CHECKED BY	T. DILEGO
SCALE	1" = 200'

TIMMONS GROUP

NORTH ELEMENTARY SCHOOL PUMPING STATION & FORCE MAIN

PRINCE GEORGE COUNTY, VIRGINIA

INDEX SHEET

JOB NO.	24326
SHEET NO.	U1.1

These plans and associated documents are the exclusive property of TIMMONS GROUP and may not be reproduced in whole or in part and shall not be used for any purpose whatsoever, inclusive, but not limited to construction, bidding, and/or construction staking without the express written consent of TIMMONS GROUP.

L:\201\24326_PRINCE_GEORGE_ELEMENTARY\DWG\Sheet\CD\Forcemain\24326C-INDEX.dwg | Plotted on 2/25/2008 8:51 AM | by Todd Kilduff