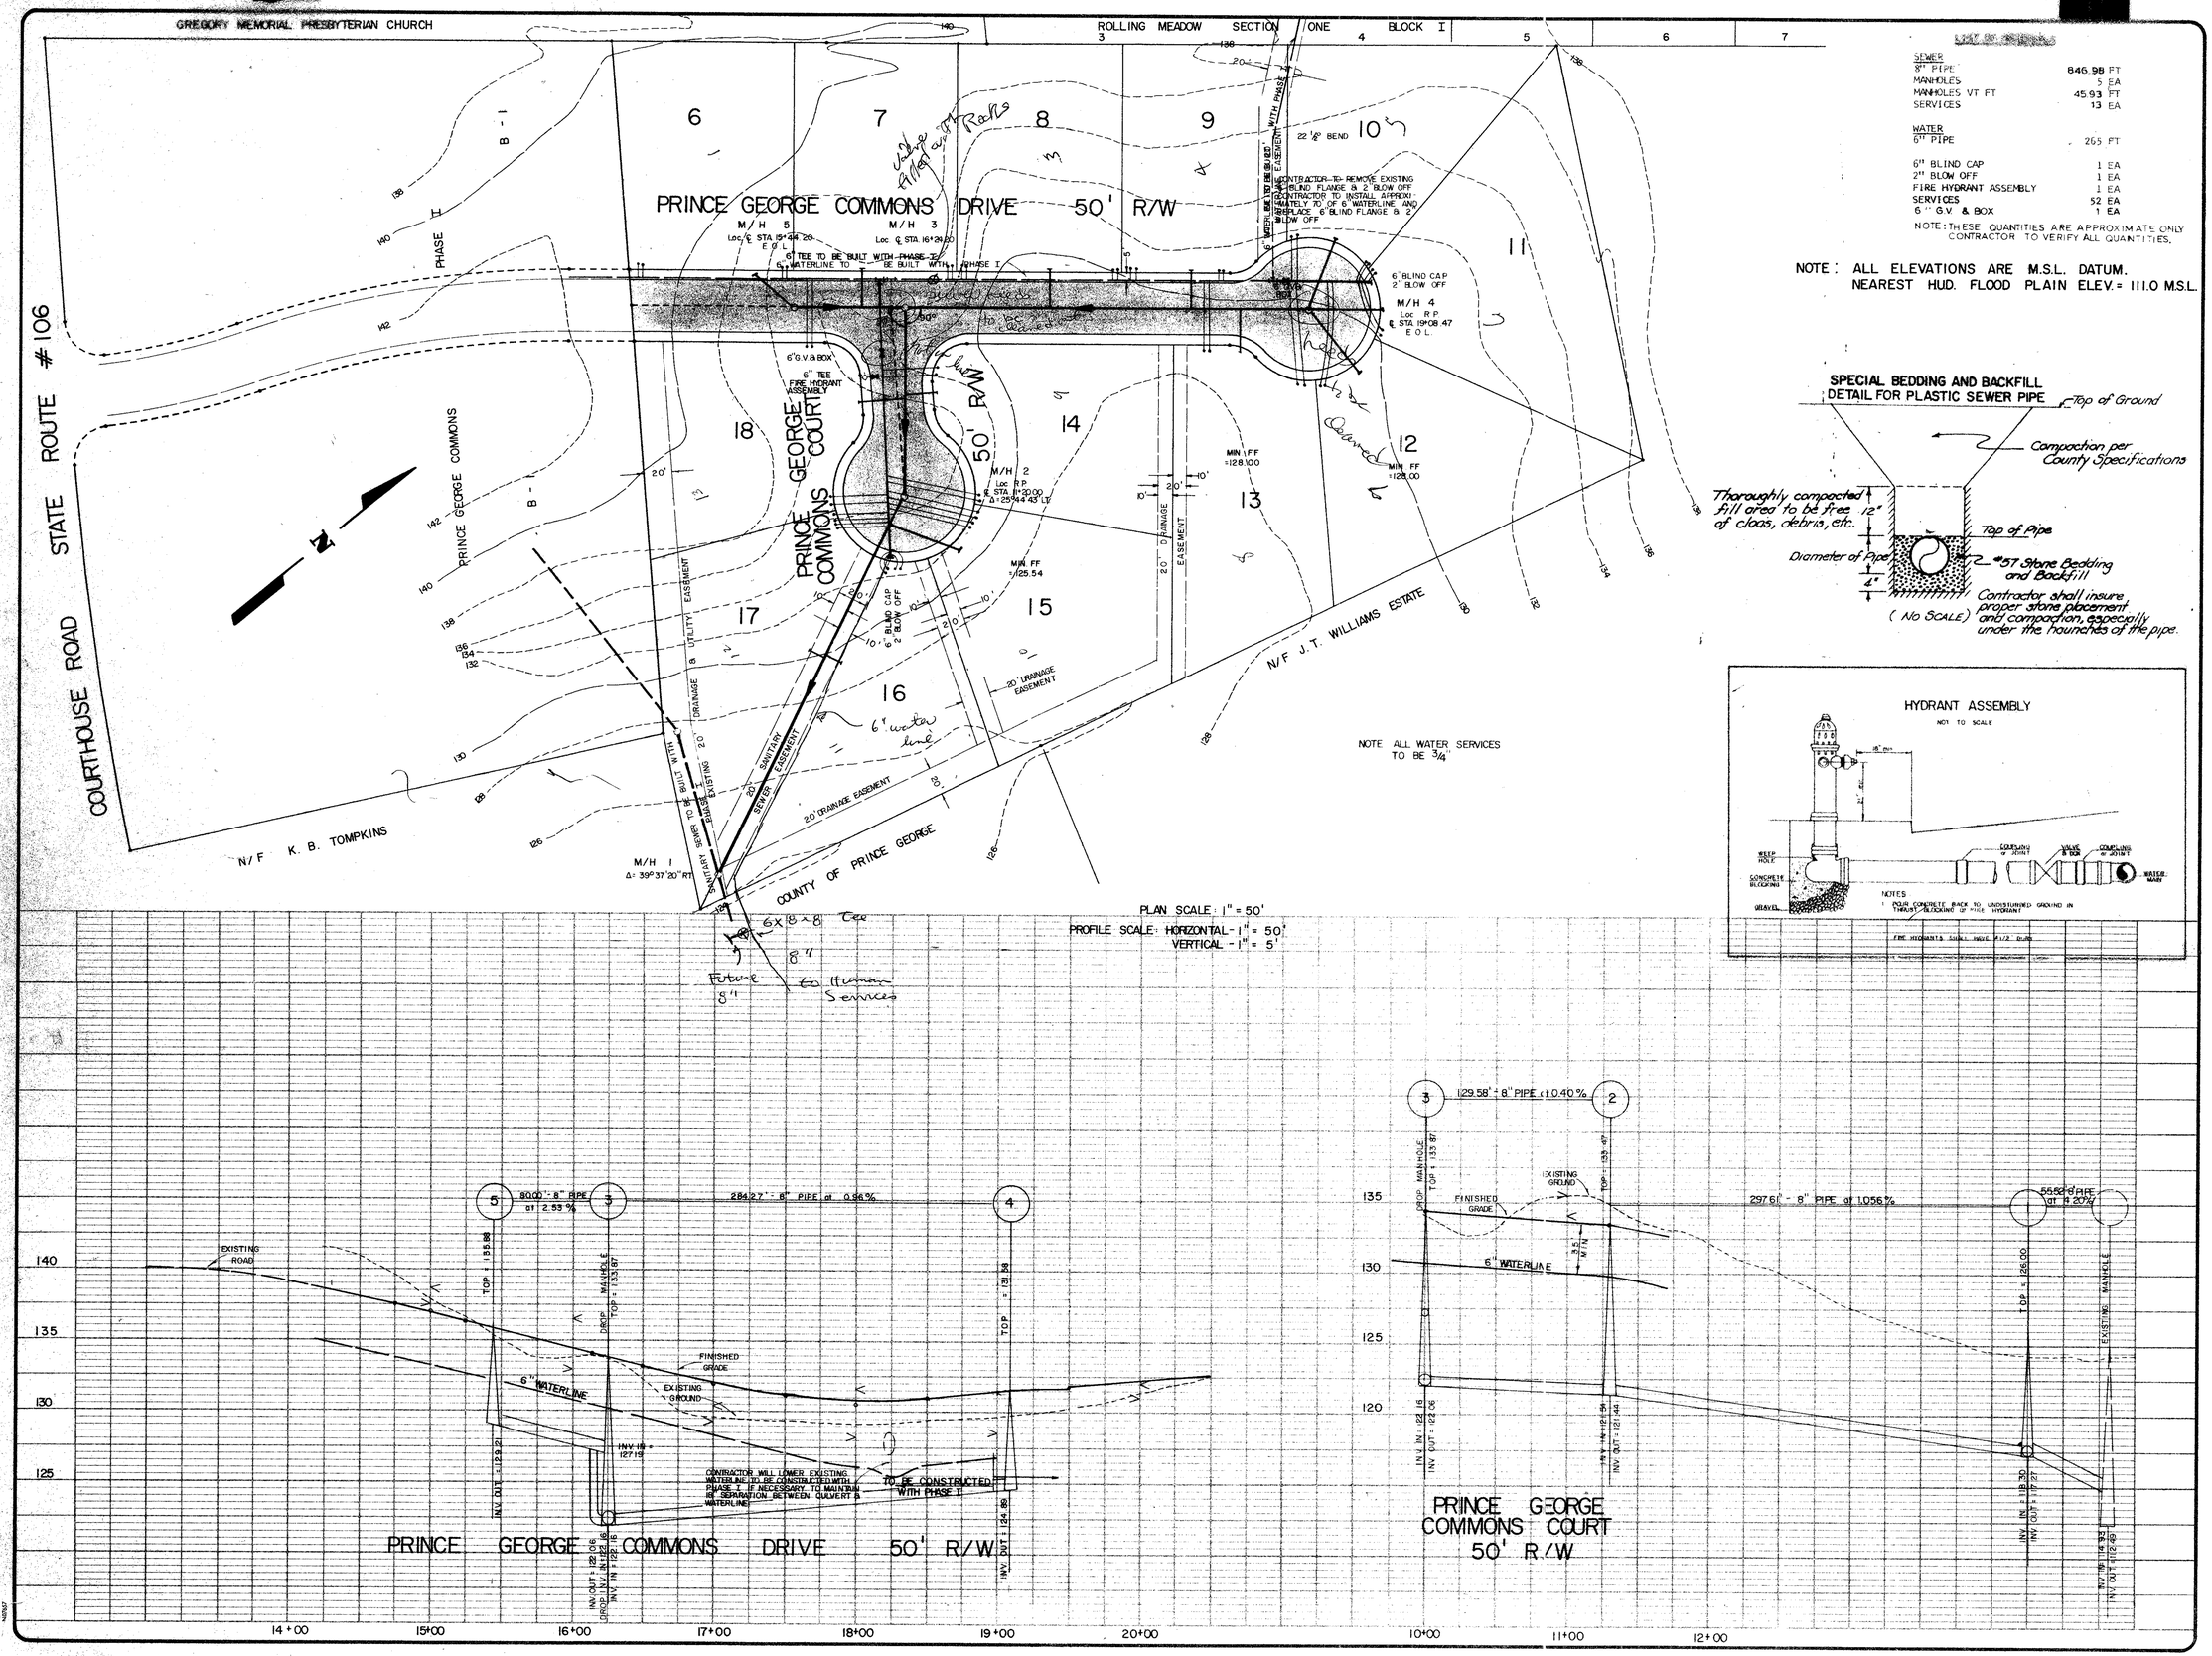

SEWER	
8" PIPE	846.98 FT
MANHOLES	5 EA
MANHOLES VT FT	45.93 FT
SERVICES	13 EA
WATER	
6" PIPE	265 FT
6" BLIND CAP	1 EA
2" BLOW OFF	1 EA
FIRE HYDRANT ASSEMBLY	1 EA
SERVICES	52 EA
6" G.V. & BOX	1 EA

NOTE: THESE QUANTITIES ARE APPROXIMATE ONLY CONTRACTOR TO VERIFY ALL QUANTITIES.

NOTE: ALL ELEVATIONS ARE M.S.L. DATUM.
NEAREST HUD. FLOOD PLAIN ELEV. = 111.0 M.S.L.

SPECIAL BEDDING AND BACKFILL DETAIL FOR PLASTIC SEWER PIPE

CHARLES C. TOWNES & ASSOCIATES
Engineers, Planners, Land Surveyors
110 Norfolk Ave., P.O. Box 97
Colonial Heights, Va. 23834
804-526-6766

PROPOSED UTILITIES
PRINCE GEORGE COMMONS
PHASE II
BLAND DISTRICT
PRINCE GEORGE COUNTY, VIRGINIA

PLAN & PROFILE

REVISIONS

DATE	ITEM
JUNE 10, 1986	
6/27/85	
JULY 12, 1985	

DATE	MAY 30, 1985
SCALE	AS SHOWN
DRAWN BY	HJH
CHECKED BY	
F.B. #	
SHEET #	3