PRINCE GEORGE INDUSTRIAL WATER PROJECT

RIVES DISTRICT
PRINCE GEORGE COUNTY, VIRGINIA

DATE : MAY 26, 1982

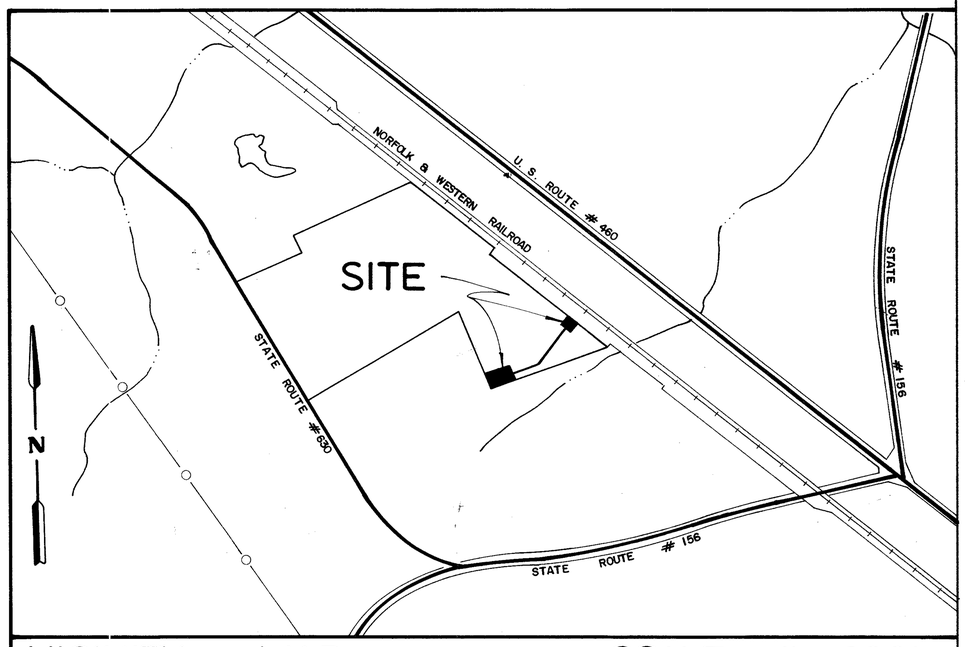

VICINITY MAP SCALE : 1" = 600'

INDEX

SHEET NO.	TITLE
1	COVER SHEET
2	DISTRIBUTION SYSTEM PLAN & PROFILE
3	PUMP HOUSE NO. 2
4	PUMP HOUSE NO. 1
5	STORAGE TANK & PUMP HOUSE NO. 1 DETAILS & SITE
6	PUMP HOUSE NO. 1 SCHEMATIC & ELECTRICAL
7	VALVE PIT AND TYPICAL DETAILS

APPROVALS

CHARLES C. TOWNES & ASSOCIATES, P.C	DATE
VIRGINIA DEPARTMENT OF HEALTH	DATE
FARMERS HOME ADMINISTRATION	DATE
COUNTY OF PRINCE GEORGE	DATE

COMMONWEALTH OF VIRGINIA
CHARLES E. TOWNES
CERTIFICATE No.
10478
PROFESSIONAL ENGINEER

ENGINEERS & SURVEYORS
CHARLES C. TOWNES & ASSOCIATES, P. C.
110 NORFOLK AVENUE P. O. BOX 97
COLONIAL HEIGHTS, VIRGINIA 23834
PHONE : (804) 526-6766

A & E SUPPLY CO. 44-132-49317