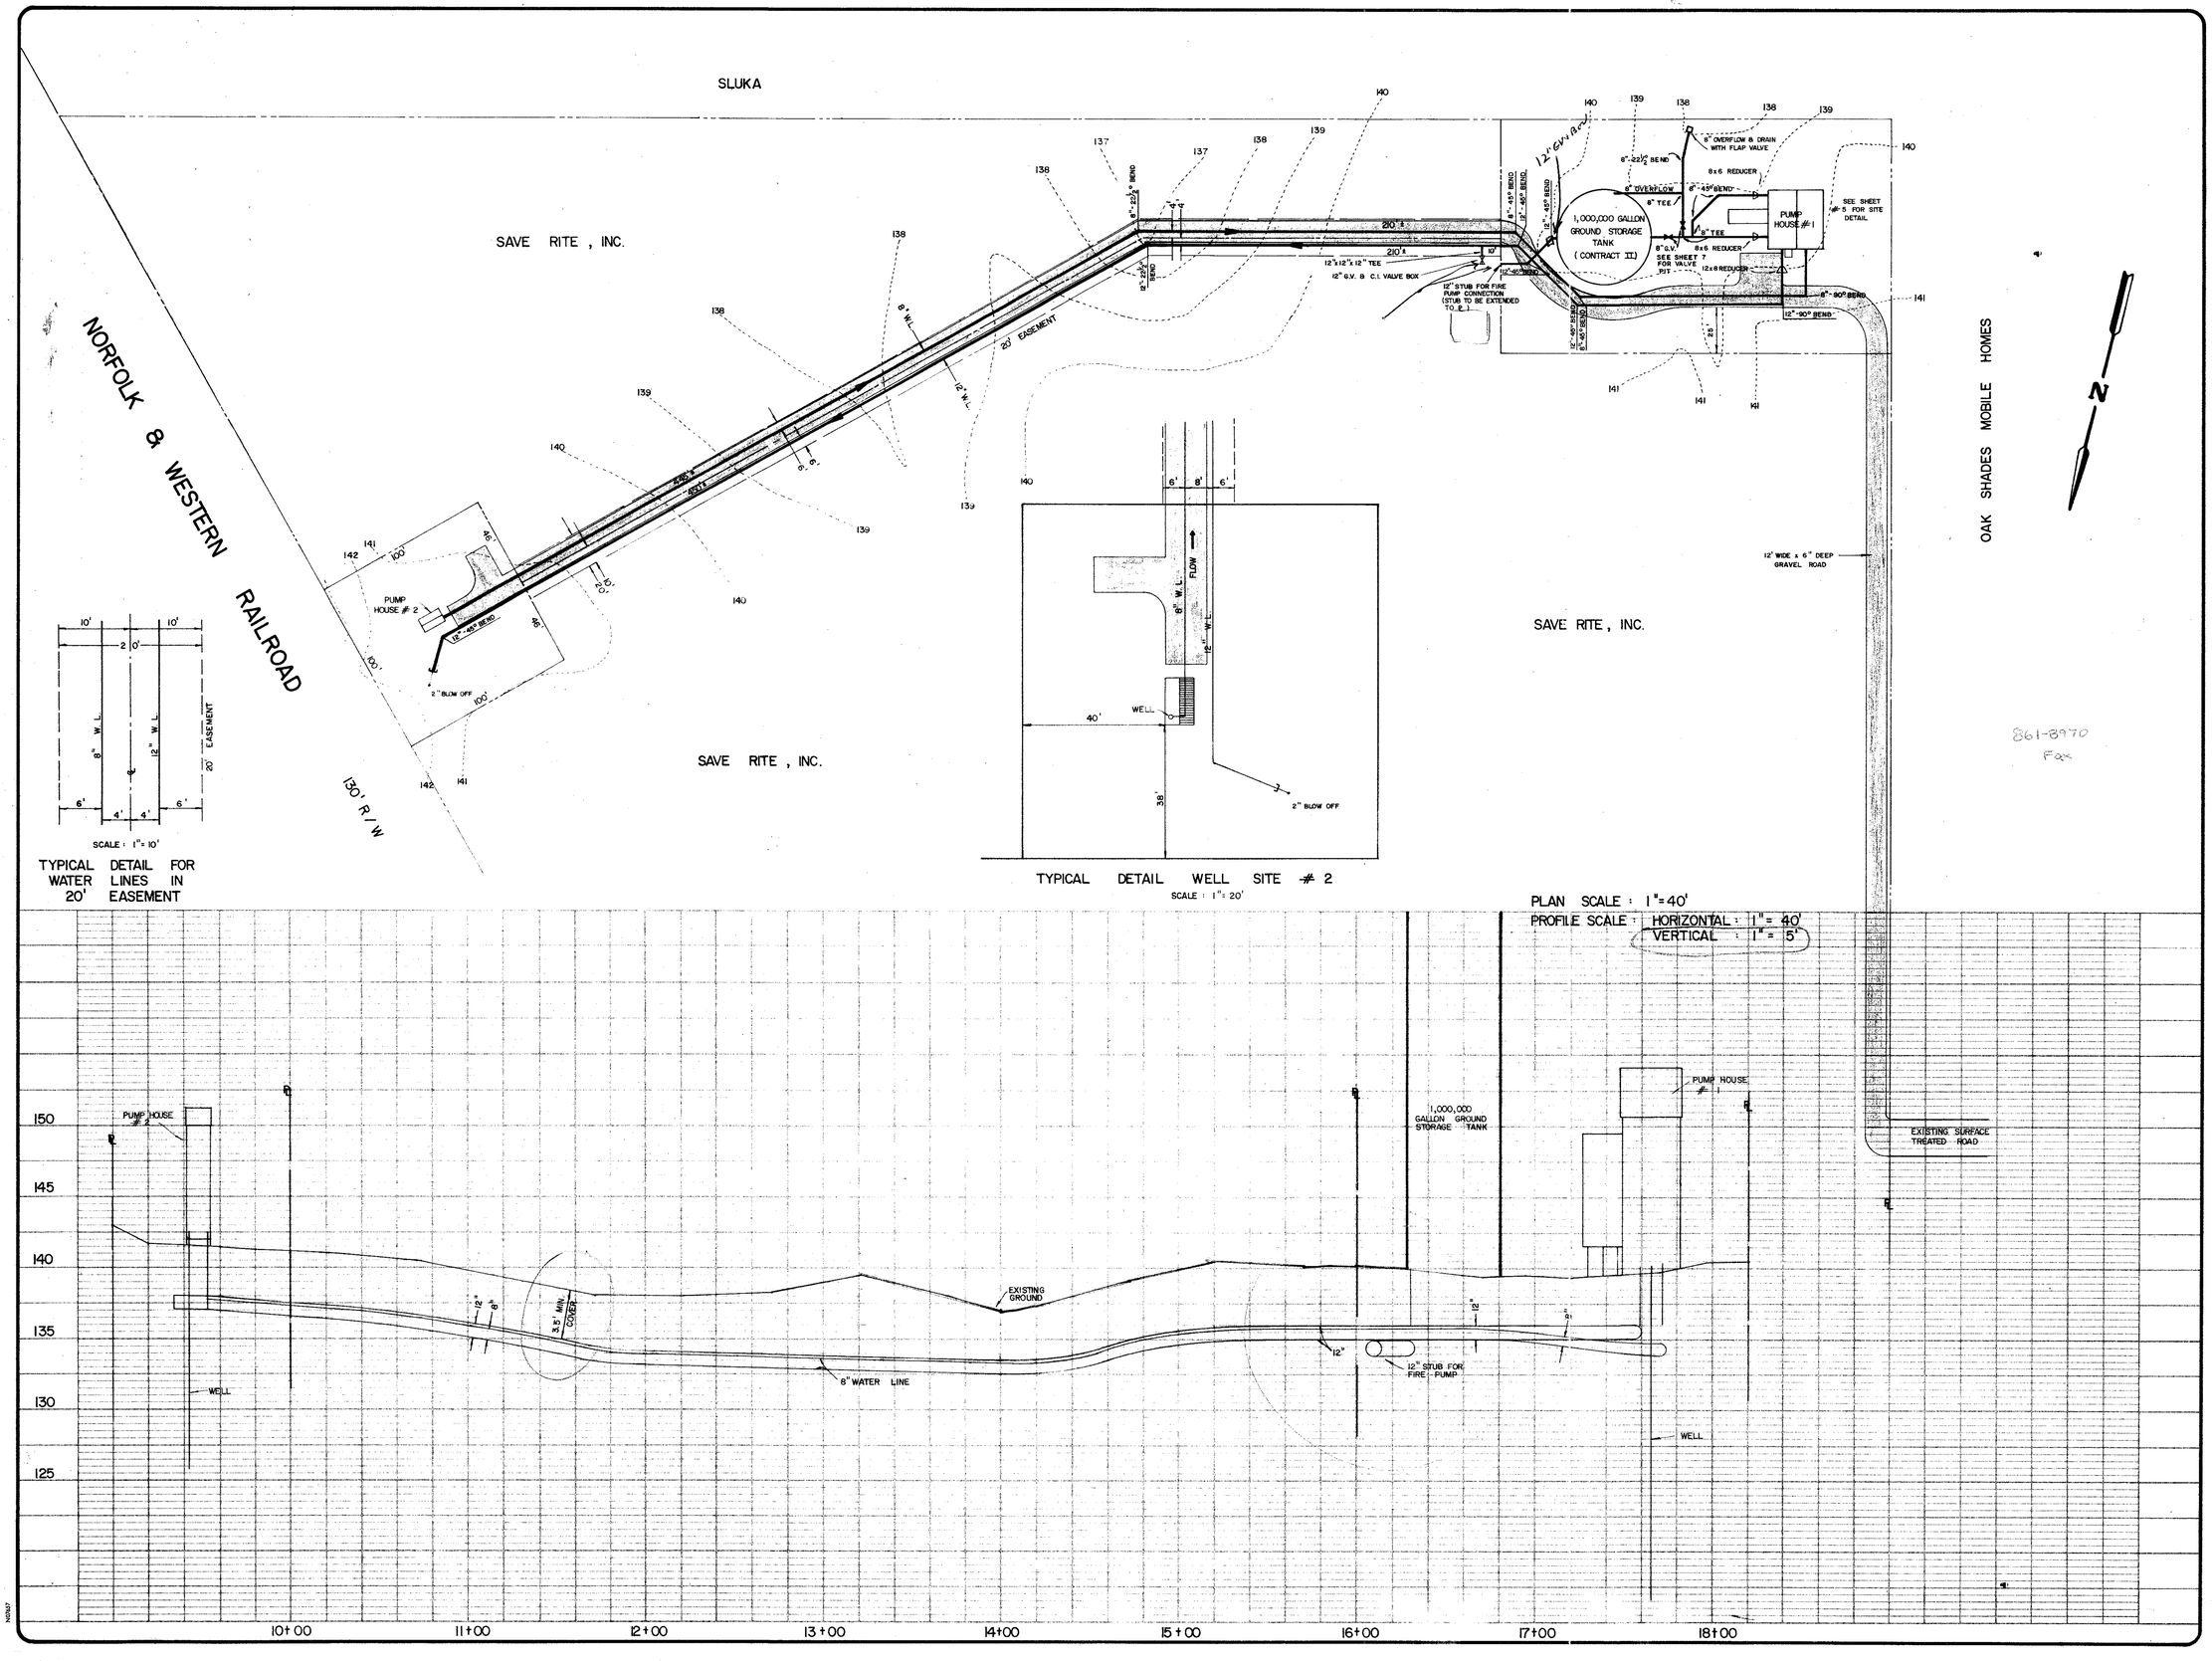

861-8970
Fax

CHARLES C. TOWNES & ASSOCIATES
Engineers, Planners, Land Surveyors
110 Norfolk Ave., P.O. Box 97
Colonial Heights, Va. 23834
804-526-6766

COMMONWEALTH OF VIRGINIA
CHARLES E. TOWNES
CERTIFICATE No. # 10478
PROFESSIONAL ENGINEER

PRINCE GEORGE INDUSTRIAL WATER PROJECT
RIVES DISTRICT
PRINCE GEORGE COUNTY, VIRGINIA
DISTRIBUTION SYSTEM

REVISIONS	
DATE	ITEM
3-8-83	relocate Pump House & flap valve

DATE
MAY 26, 1982

SCALE
AS SHOWN

DRAWN BY
JDJ & HJM

CHECKED BY
CET

F.B. #

SHEET #
2