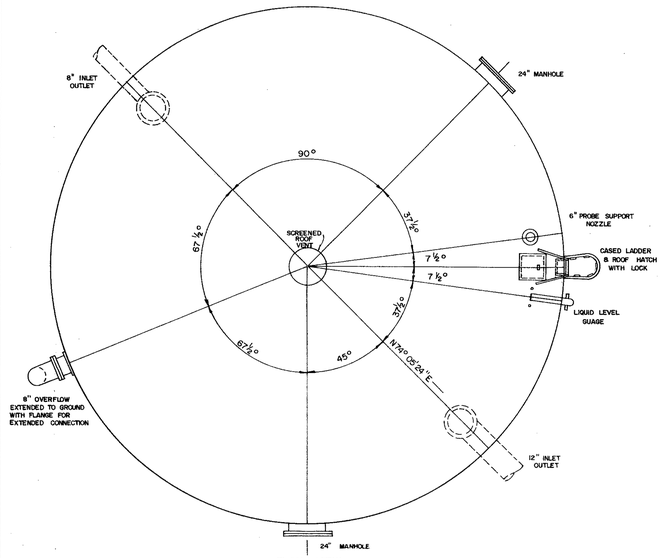

PLAN VIEW
1,000,000 GALLON WATER STORAGE TANK
NOT TO SCALE

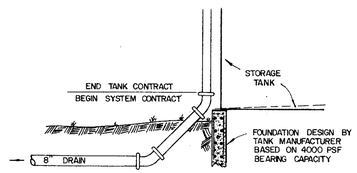

DETAIL 8" OVERFLOW DRAIN
SCALE 3/16 : 1'-0"

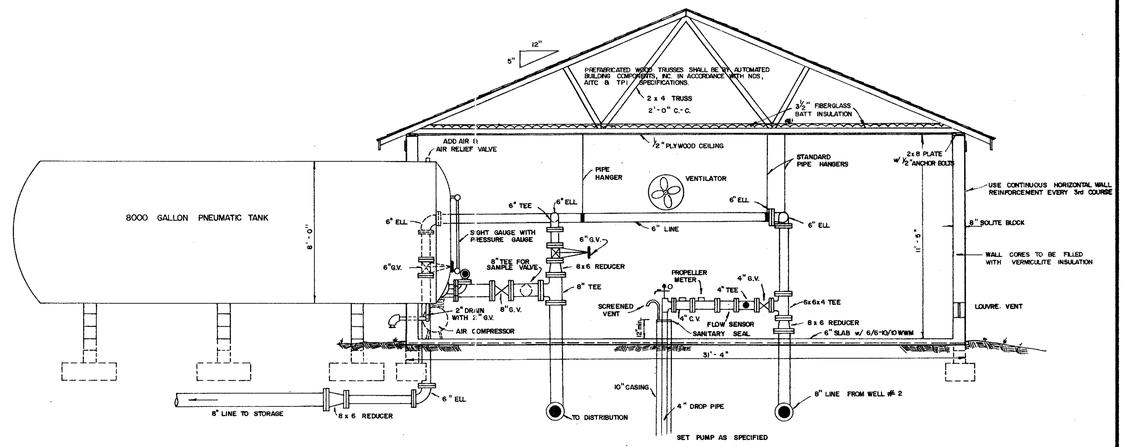

SECTION A - A
SCALE : ¼" - 1'-0"

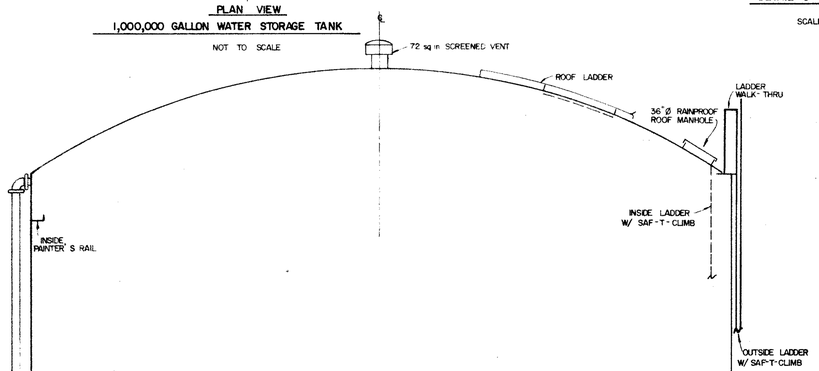

1,000,000 GALLON STORAGE TANK
AWWA D100-79 APPENDIX "C"

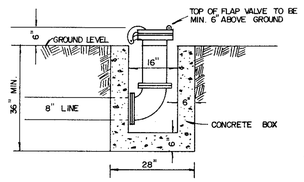

8" TANK DRAIN OUTLET DETAIL
SCALE : ½" - 1'-0"

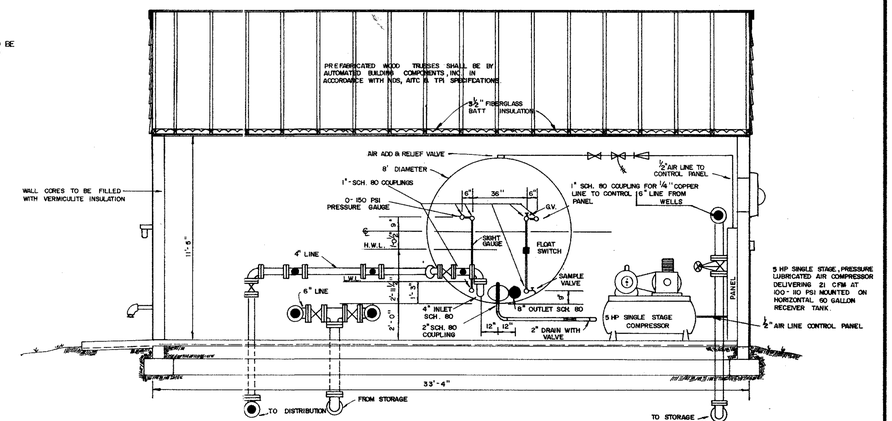

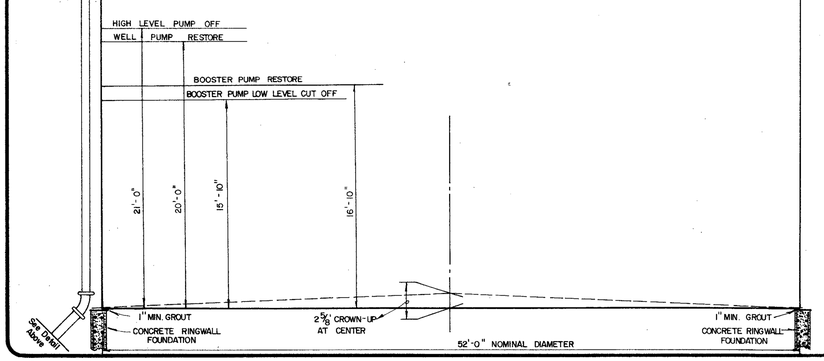

SIDE VIEW ELEVATION
1,000,000 GALLON STORAGE TANK
SCALE : 3/16 " = 1'-0"

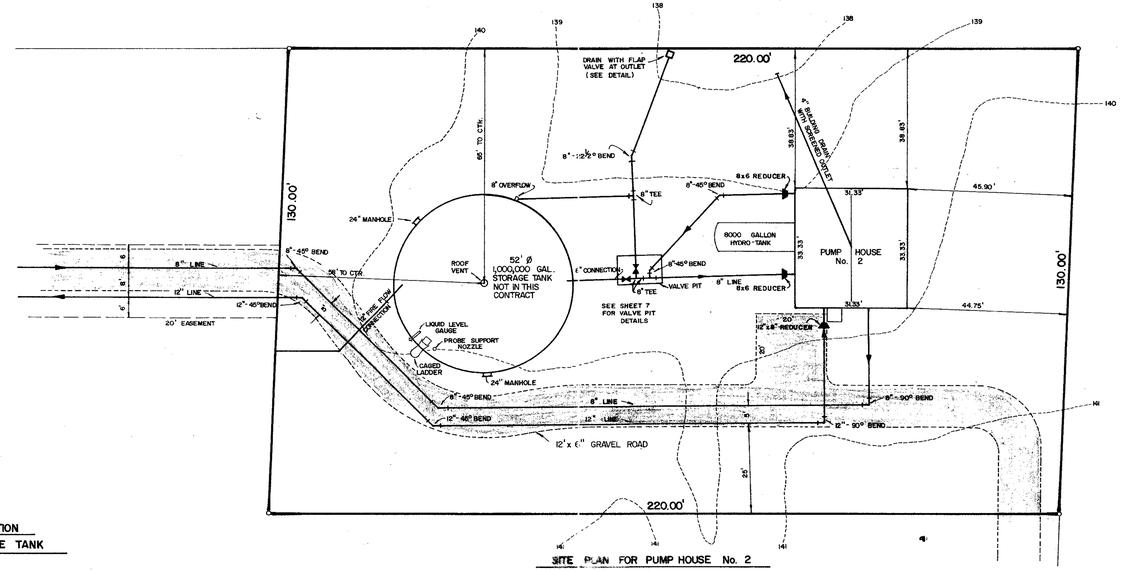

SITE PLAN FOR PUMP HOUSE No. 2
SCALE 1" = 20'

CHARLES C. TOWNES & ASSOCIATES
Engineers, Planners, Land Surveyors
110 Norfolk Ave., P.O. Box 97
Colonial Heights, Va. 23834
804-526-6766

COMMONWEALTH OF VIRGINIA
CHARLES E. TOWNES
CERTIFICATE No. # 10478
PROFESSIONAL ENGINEER

PRINCE GEORGE INDUSTRIAL WATER PROJECT
RIVES DISTRICT
PRINCE GEORGE COUNTY, VIRGINIA

STORAGE TANK & PUMP HOUSE #1

REVISIONS

DATE	ITEM
9/14/82	LOWER HIGH LEVEL PUMP WELL PUMP RESTORE
3/8/83	REDESIGN & DRAIN OUTLET & REVISE SITE PLAN

DATE
MAY 26, 1982

SCALE
AS SHOWN

DRAWN BY
JDJ

CHECKED BY
CET

F.B. #

SHEET #
5