NOTE: VDOT STANDARD IS-1 (INLET SHAPING) IS REQUIRED FOR ALL PROPOSED DRAINAGE STRUCTURES.

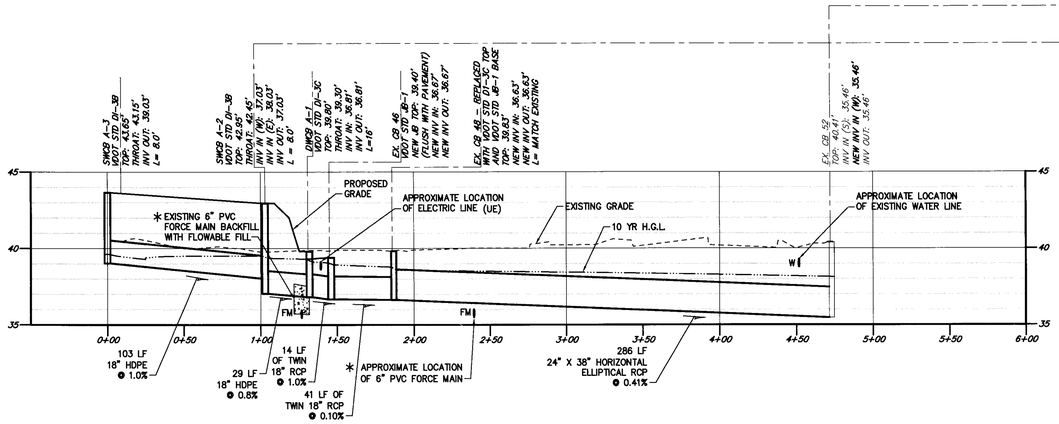

SWCB A-3 TO EX. CB 52

SCALE: (H) 1"=40' (V) 1"=4'

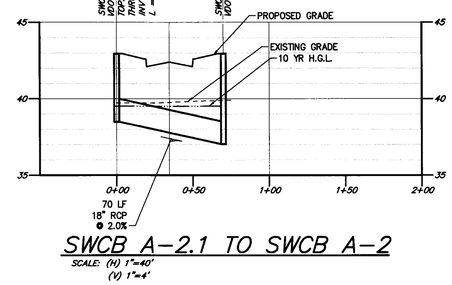

SWCB A-2.1 TO SWCB A-2

SCALE: (H) 1"=40' (V) 1"=4'

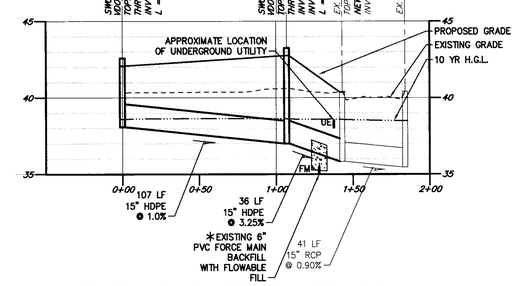

SWCB B-2 TO EX. CB 52

SCALE: (H) 1"=40' (V) 1"=4'

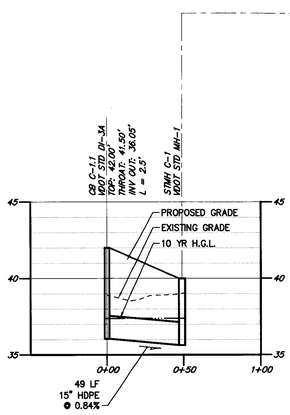

CB C-1.1 TO STMH C-1

SCALE: (H) 1"=40' (V) 1"=4'

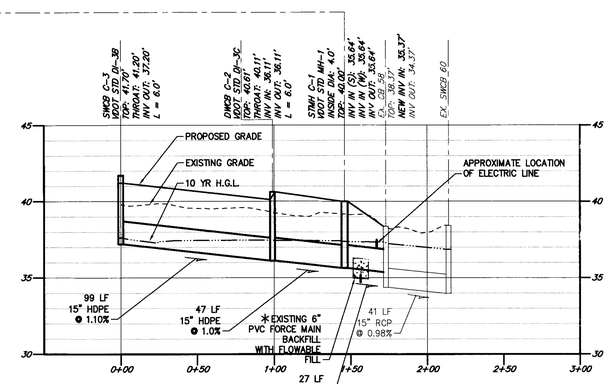

SWCB C-3 TO EX. CB 60

SCALE: (H) 1"=40' (V) 1"=4'

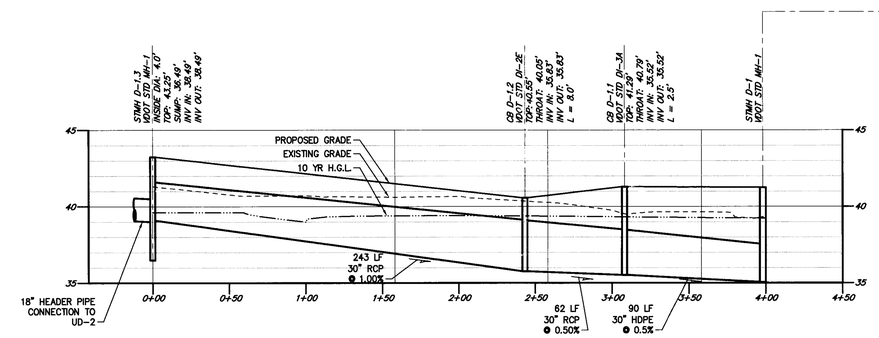

STMH D-1.3 TO STMH D-1

SCALE: (H) 1"=40' (V) 1"=4'

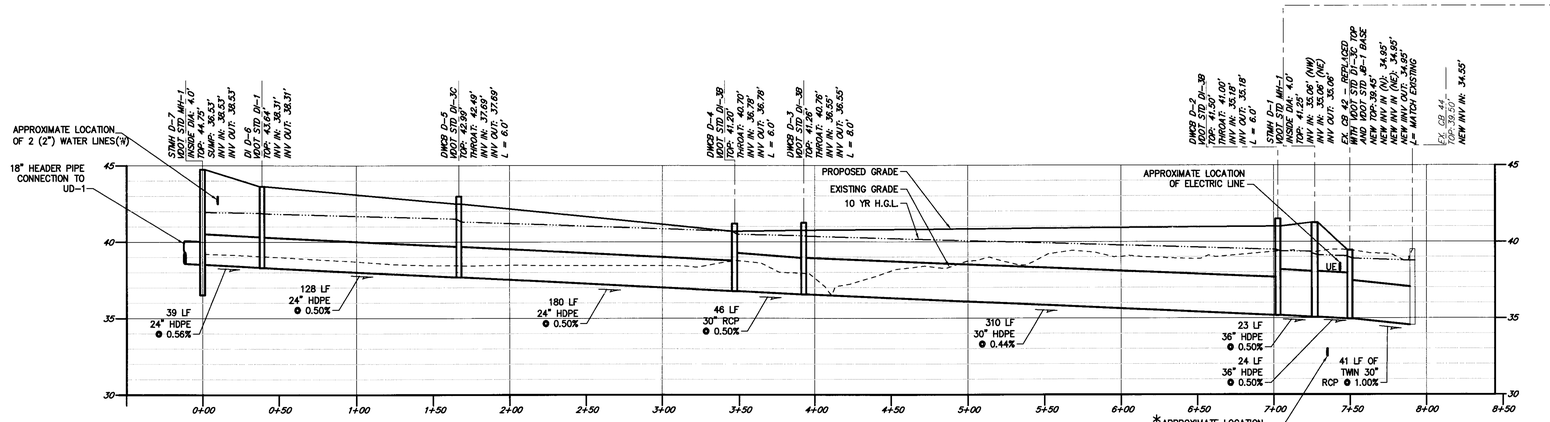

STMH D-7 TO EX. CB 44

SCALE: (H) 1"=40' (V) 1"=4'

* FORCE MAIN LOCATIONS DETERMINED FROM A PLAN ENTITLED FARRISH COMMERCE PLAN & PROFILE, BY TIMMONS GROUP, 7 JULY, 2005

DIG WITH C.A.R.E. — CALL MISS UTILITY — KEEP VIRGINIA SAFE

FOR MORE INFORMATION CONTACT THE STATE CORPORATION COMMISSION DIVISION OF UTILITY AND RAILROAD SAFETY CALL: 1-800-552-7001

Scale in feet: 0, 4, 8 / 0, 40, 80

File: K:\16984\CADD\ACAD\01-DESIGN PLANS\100-PERCENT\16984_C-104.DWG
Saved: 2/26/2008 11:58:51 AM Plotted: 3/10/2008 2:23:51 PM User: Marx, Donie

REVISIONS

DATE	DESCRIPTION
12-14-07	County Comments
01-24-08	VDOT Comments
02-12-08	VDOT Comments
02-26-08	VDOT Comments

COMMONWEALTH OF VIRGINIA — DAVID W. MARTIN — LIC. NO. 31638 — PROFESSIONAL ENGINEER

CLOUGH HARBOUR & ASSOCIATES LLP
10800 Midlothian Turnpike, The Wilkes Building, Suite 303 Richmond, VA 23235-4700
Main: (804) 897-3564 · www.cloughharbour.com

LOWE'S HOME CENTERS, INC.
P.O. BOX 1111
N. WILKESBORO, NC 28656
336.658.4000 (V) 336.658.3257 (F)

THIS DRAWING IS THE PROPERTY OF LOWE'S HOME CENTERS, INC. ANY USE OR REPRODUCTION IN WHOLE OR PART IS PROHIBITED WITHOUT THE EXPRESSED WRITTEN CONSENT OF LOWE'S HOME CENTERS, INC. COPYRIGHT 2004 ALL RIGHTS RESERVED

UTILITY PROFILES
LOWE'S OF PRINCE GEORGE, VA
117 K SUPER WIDE
PRINCE GEORGE, VA

PROJECT No: 16984 | DRAWN BY: KAW | CHECKED BY: ISH

ORIGINAL ISSUE DATE: 11-05-07
PERMIT SET ISSUE DATE: 12-14-07
CONSTRUCTION SET ISSUE DATE:
DRAWING NUMBER: C-104.1