EROSION CONTROL LEGEND

BM	BLANKET MATERIAL, TYPE II – 3.36	SF	SILT FENCE, WIRE BACKED – 3.05
CE	CONSTRUCTION ENTRANCE – 3.02	SB	SEDIMENT BASIN – 3.14
FD	FILL DIVERSION – 3.10	SS	SOIL STOCKPILE
IP	STORM DRAIN INLET PROTECTION – 3.07	TO	TOPSOILING – 3.30
MU	MULCHING – 3.35	TS	TEMPORARY SEEDING – 3.31
OP	OUTLET PROTECTION – 3.18	SR	SURFACE ROUGHENING – 3.29
PS	PERMANENT SEEDING – 3.32	CRS	CONSTRUCTION ROAD STABILIZATION – 3.03

EROSION CONTROL NOTES

NO DISTURBANCE INCLUDING VEHICLE TRAFFIC OR MATERIAL STORAGE IS ALLOWED OUTSIDE CLEARING & GRADING LIMITS SHOWN.

PHASE II : SEQUENCE OF CONSTRUCTION:

1. COMMENCE SITE GRADING
2. MAINTAIN TEMPORARY SEDIMENT BASIN AND DIVERSION SWALES
3. GRADE SITE TO PAD ELEVATION
4. FOOTING AND FOUNDATION WORK TO BEGIN ON LOWE'S BUILDING
5. BEGIN WATERLINE AND SANITARY SEWER INSTALLATION.
6. DISTURBED AREAS OF THE SITE WHERE CONSTRUCTION ACTIVITY HAS CEASED MORE THAN 14 DAYS SHALL BE TEMPORARILY SEEDED AND MULCHED.
7. INSTALL INLET/OUTLET PROTECTION AT THE LOCATIONS OF ALL GRATE INLETS, CURB INLETS AND AT THE END OF ALL EXPOSED STORM SEWER PIPES.

DIG WITH C.A.R.E. CALL MISS UTILITY KEEP VIRGINIA SAFE

FOR MORE INFORMATION CONTACT THE STATE CORPORATION COMMISSION DIVISION OF UTILITY AND RAILROAD SAFETY CALL: 1-800-552-7001

0 40 80
Scale in feet

FOR EROSION CONTROL PHASE II ONLY

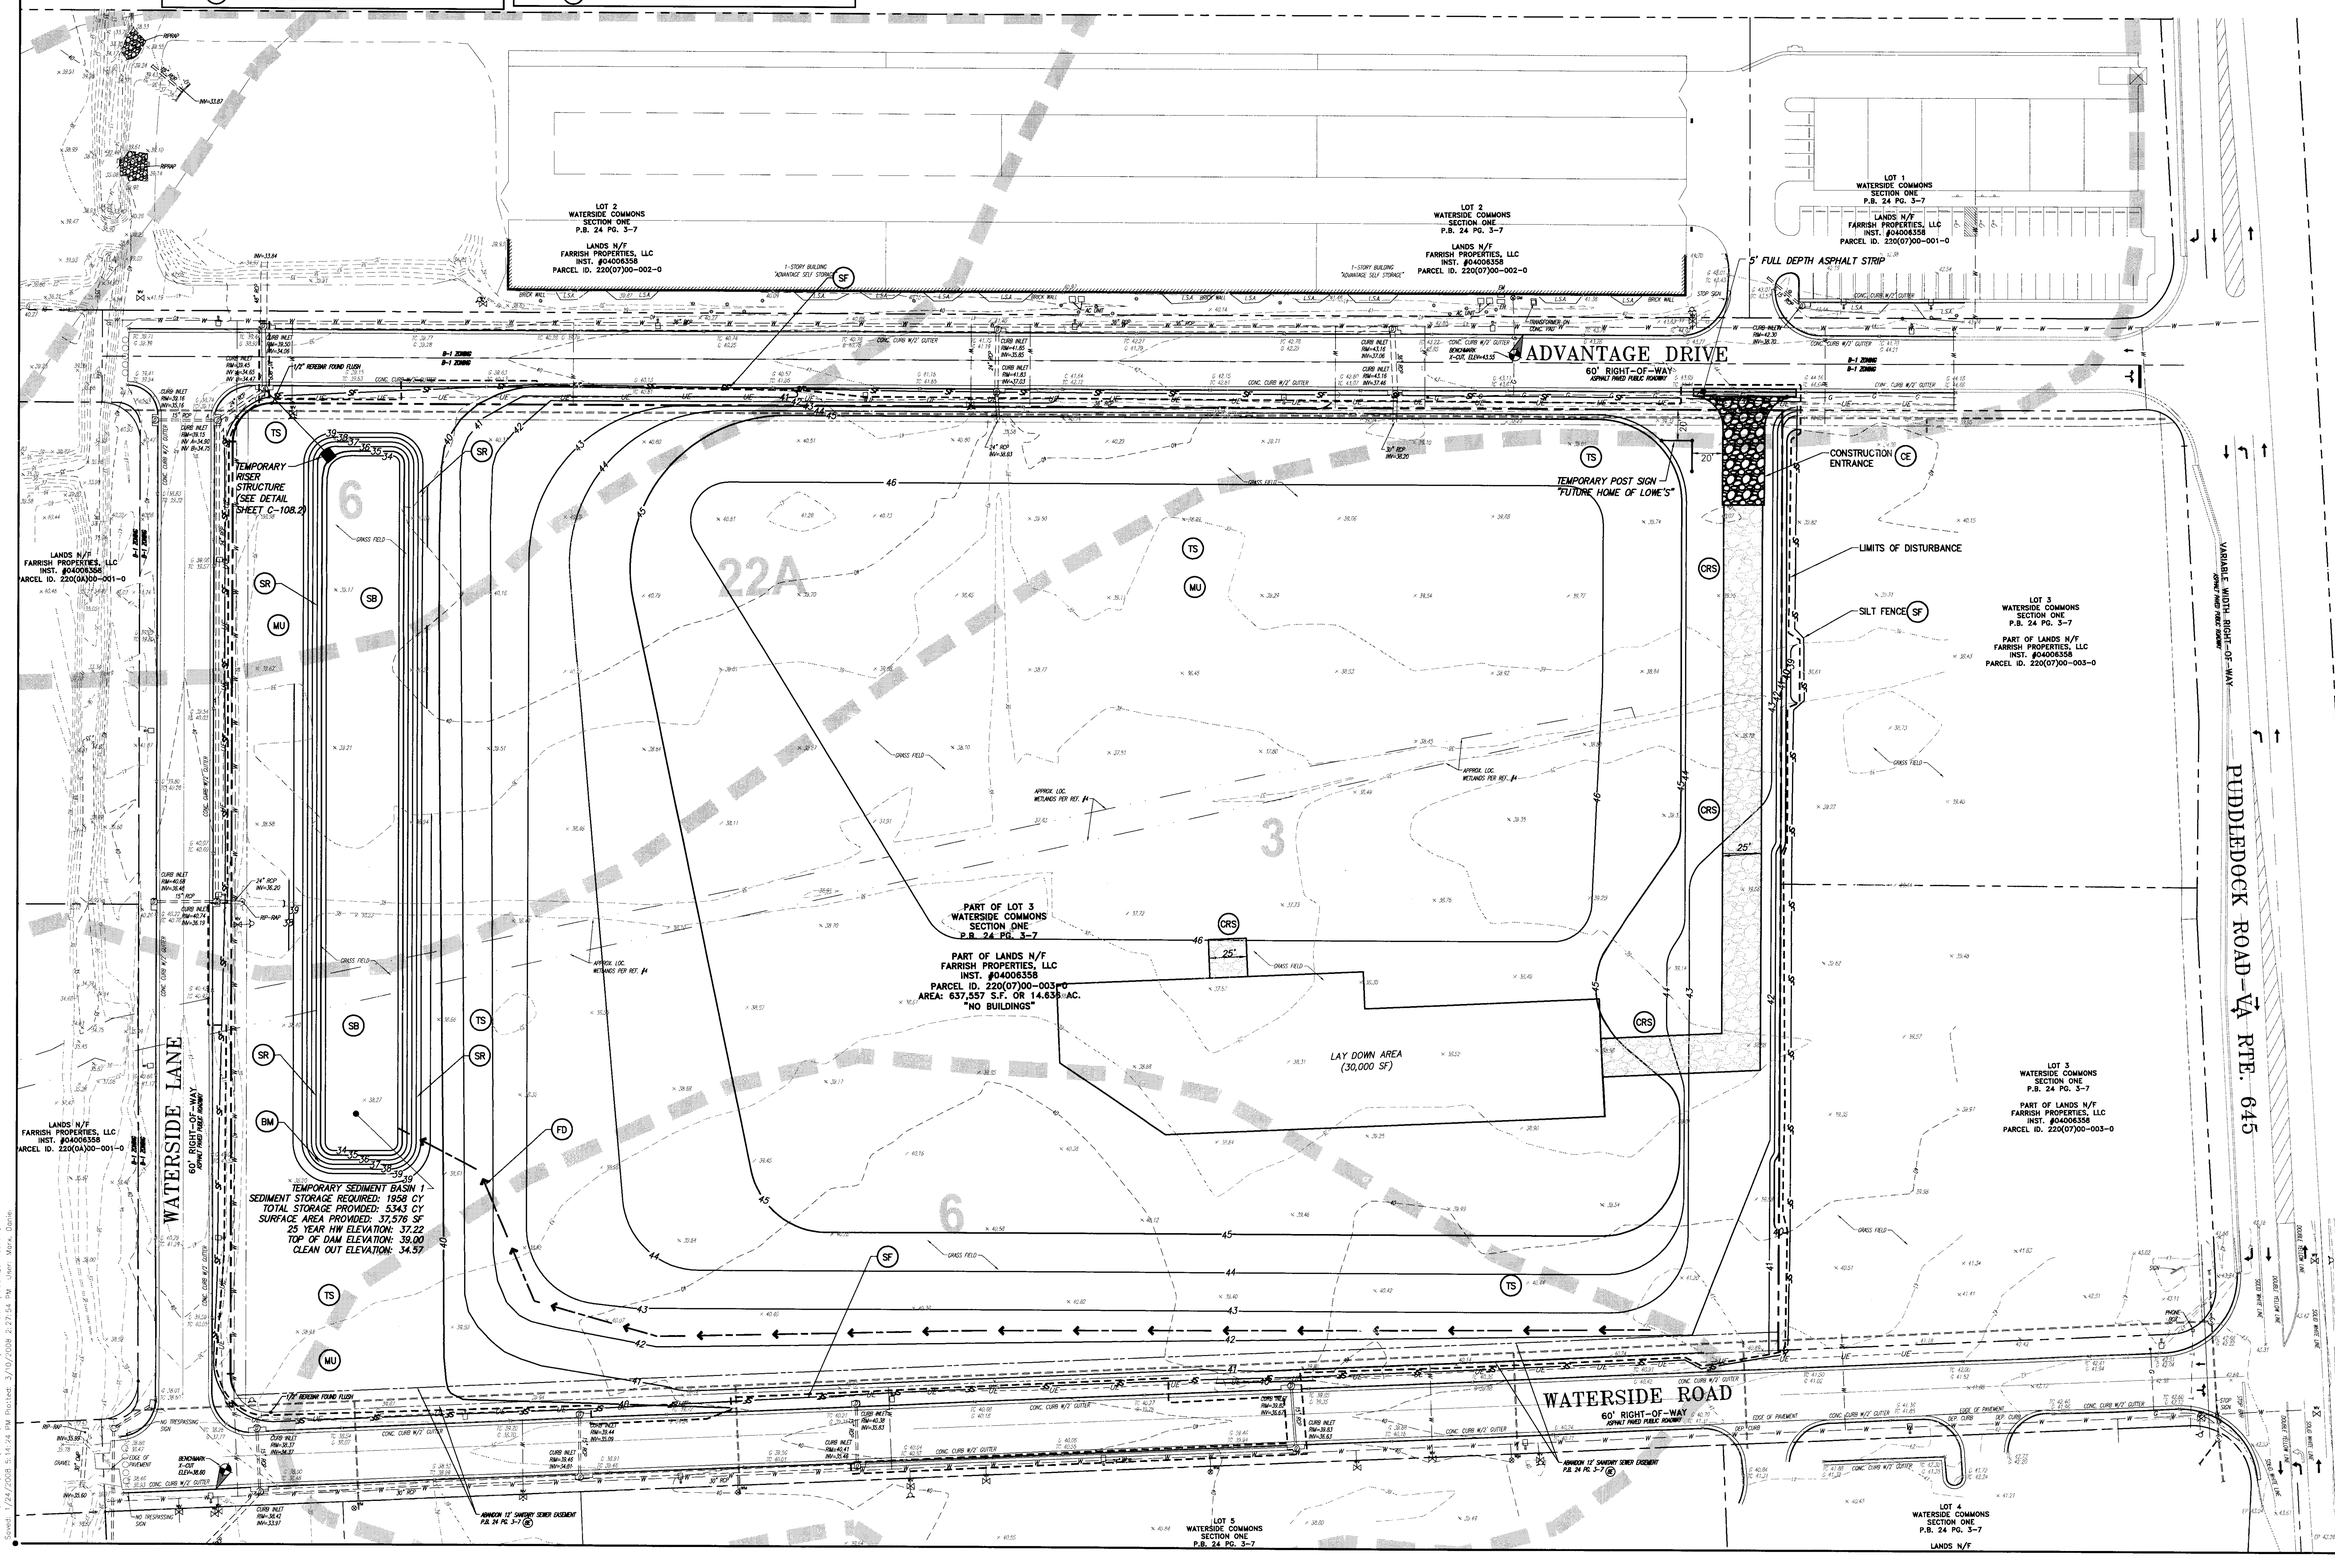

REVISIONS

◇ PRE-BID SET ISSUE DATE △ POST BID SET ISSUE DATE

DATE	DESCRIPTION
12-14-07	◇ County Comments
01-24-08	◇ VDOT Comments

COMMONWEALTH OF VIRGINIA
DAVID A. GRABOWSKI
LIC. NO. 31636
PROFESSIONAL ENGINEER

CLOUGH HARBOUR & ASSOCIATES LLP
10800 Midlothian Turnpike, Tower Building, Suite 303 · Richmond, VA 23235-4700
Main: (804) 897-3664 · www.cloughharbour.com

LOWE'S HOME CENTERS, INC.
P.O. BOX 1111
N. WILKESBORO, NC 28656
336.658.4000 (V) 336.658.3257 (F)

THIS DRAWING IS THE PROPERTY OF LOWE'S HOME CENTERS, INC. ANY USE OR REPRODUCTION IN WHOLE OR PART IS PROHIBITED WITHOUT THE EXPRESSED WRITTEN CONSENT OF LOWE'S HOME CENTERS, INC. COPYRIGHT 2004 ALL RIGHTS RESERVED

LOWE'S

EROSION & SEDIMENT CONTROL PLAN- PHASE 2
LOWE'S OF PRINCE GEORGE, VA
117 K SUPER WIDE
PRINCE GEORGE, VA

PROJECT No: 16984 | DRAWN BY: CAA | CHECKED BY: RSH

ORIGINAL ISSUE DATE: 11-05-07
PERMIT SET ISSUE DATE: 12-14-07
CONSTRUCTION SET ISSUE DATE:
DRAWING NUMBER:
C-106

File: K:\16984\CADD\ACAD\01-DESIGN PLANS\100-PRINCENT\16984_C-106.DWG
Saved: 1/24/2008 3:15:24 PM Plotted: 3/10/2008 2:27:54 PM User: Mary Davies