EROSION CONTROL LEGEND

BM	BLANKET MATERIAL, TYPE II – 3.36
CE	CONSTRUCTION ENTRANCE – 3.02
FD	FILL DIVERSION – 3.10
IP	STORM DRAIN INLET PROTECTION – 3.07
MU	MULCHING – 3.35
OP	OUTLET PROTECTION – 3.18
PS	PERMANENT SEEDING – 3.32
SF	SILT FENCE, WIRE BACKED – 3.05
SB	SEDIMENT BASIN – 3.14
SS	SOIL STOCKPILE
TO	TOPSOILING – 3.30
TS	TEMPORARY SEEDING – 3.31
SR	SURFACE ROUGHENING – 3.29
CRS	CONSTRUCTION ROAD STABILIZATION – 3.03

EROSION CONTROL NOTES

NO DISTURBANCE INCLUDING VEHICLE TRAFFIC OR MATERIAL STORAGE IS ALLOWED OUTSIDE CLEARING & GRADING LIMITS SHOWN.

PHASE III : SEQUENCE OF CONSTRUCTION:

1. FINALIZE PAVEMENT SUBGRADE PREPARATION.
2. CONSTRUCT ALL CURB AND GUTTER, GUTTER INLETS, AREA INLETS, AND STORM SEWER MANHOLES, AS SHOWN ON THE PLANS. INLET PROTECTION MAY BE REMOVED TEMPORARILY FOR THIS CONSTRUCTION. PLACE REQUIRED RIPRAP AT LOCATIONS SHOWN ON THE PLANS.
3. REMOVE INLET PROTECTION AROUND INLETS AND MANHOLES NO MORE THAN 48 HOURS PRIOR TO PLACING STABILIZED BASE COURSE. INLET PROTECTION IS TO REMAIN AT ALL INLETS UNTIL CONTRIBUTING AREA ACHIEVES FINAL STABILIZATION AND/OR ALL POTENTIAL POLLUTANT SOURCES ARE ELIMINATED.
4. INSTALL BASE MATERIAL AS REQUIRED FOR PAVEMENT.
5. CARRY OUT FINAL GRADING AND SEEDING AND PLANTING
6. INSPECT AND CLEAN STORM DRAINAGE SYSTEM
7. INSPECTIONS, MAINTENANCE, RECORDKEEPING AND SITE POSTING SHALL CONTINUE UNTIL FINAL STABILIZATION.
8. REMOVE SILT FENCING ONLY AFTER ALL PAVING IS COMPLETE AND EXPOSED SURFACES ARE STABILIZED.
9. REMOVE TEMPORARY CONSTRUCTION EXITS ONLY PRIOR TO PAVEMENT CONSTRUCTION IN THESE AREAS (THESE AREAS ARE TO BE PAVED LAST).

DIG WITH C.A.R.E. CALL MISS UTILITY KEEP VIRGINIA SAFE

FOR MORE INFORMATION CONTACT THE STATE CORPORATION COMMISSION DIVISION OF UTILITY AND RAILROAD SAFETY CALL: 1-800-552-7001

0 40 80
Scale in feet

FOR EROSION CONTROL PHASE III ONLY

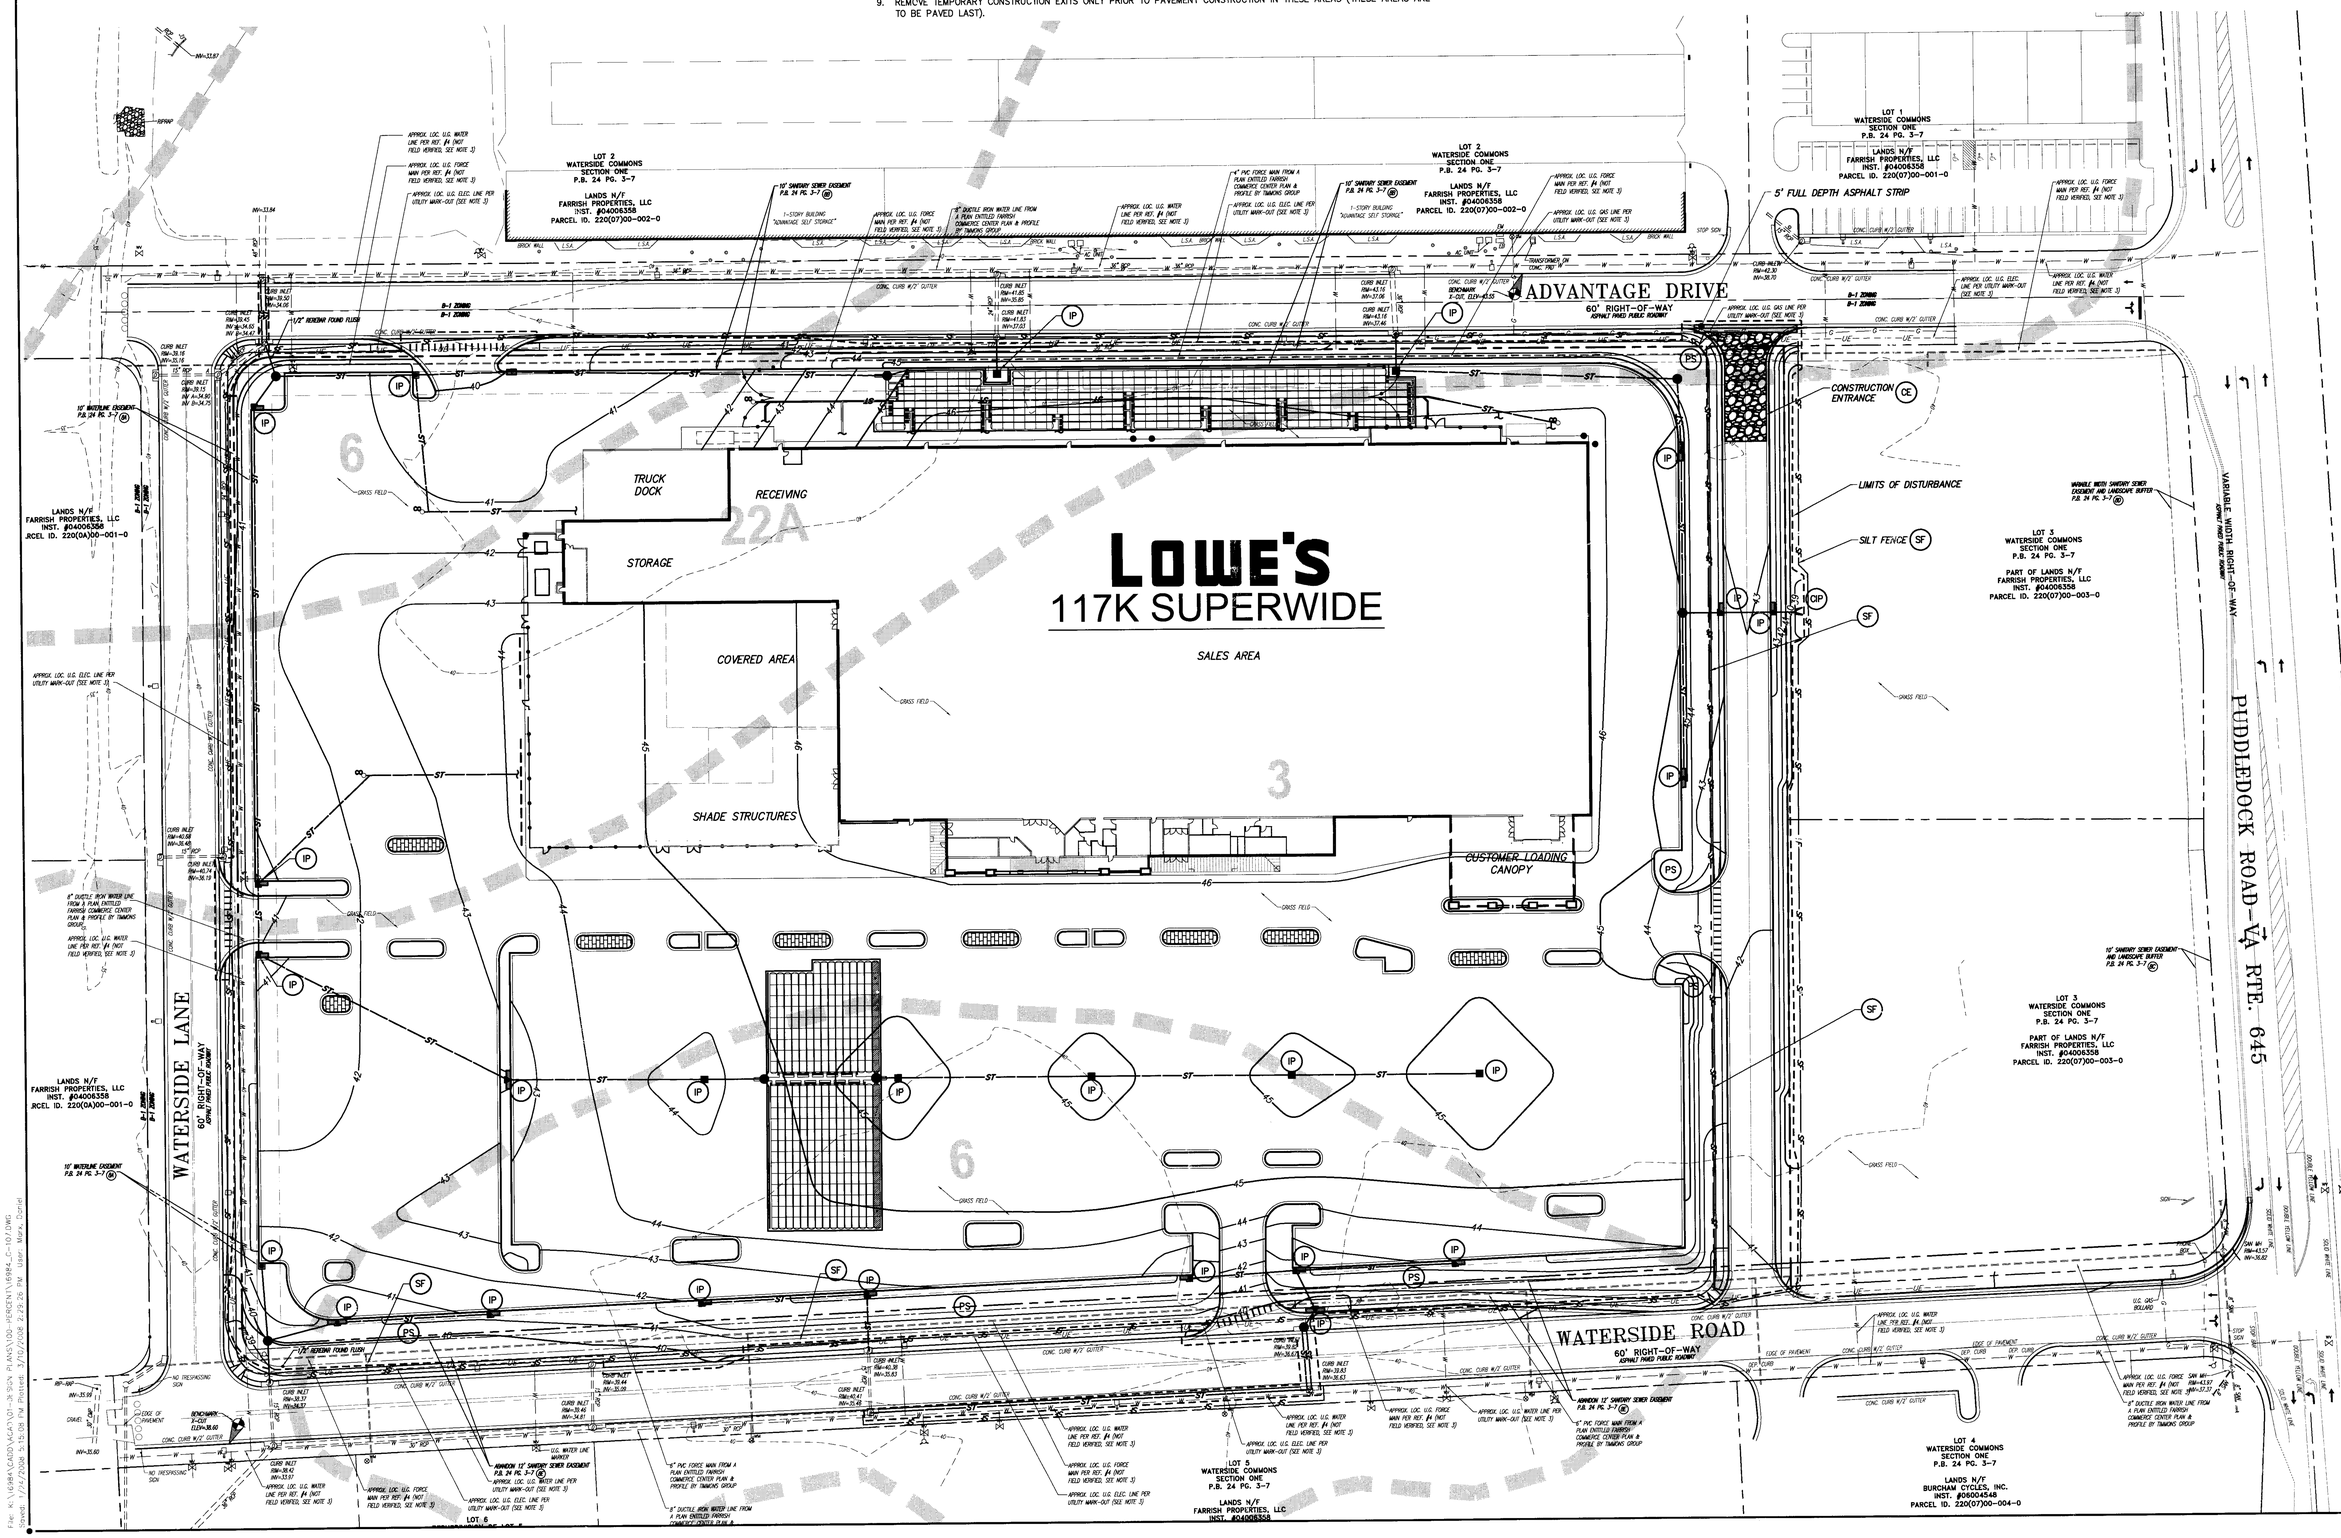

REVISIONS

DATE	DESCRIPTION
12-14-07	County Comments
01-24-08	VDOT Comments

COMMONWEALTH OF VIRGINIA
DAVID L. HARRISON
LIC. NO. 31636
PROFESSIONAL ENGINEER

CLOUGH HARBOUR & ASSOCIATES LLP
10800 Midlothian Turnpike, The Winchester Building, Suite 303 · Richmond, VA 23235-4700
Main: (804) 897-3554 · www.cloughharbour.com

LOWE'S HOME CENTERS, INC.
P.O. BOX 1111
N. WILKESBORO, NC 28656
336.658.4000 (V) 336.658.3257 (F)

THIS DRAWING IS THE PROPERTY OF LOWE'S HOME CENTERS, INC. IT IS NOT TO BE REPRODUCED IN WHOLE OR IN PART, OR REPRINTED WITHOUT THE EXPRESSED WRITTEN CONSENT OF LOWE'S HOME CENTERS, INC. COPYRIGHT 2004 ALL RIGHTS RESERVED

LOWE'S

EROSION & SEDIMENT CONTROL PLAN- PHASE 3
LOWE'S OF PRINCE GEORGE, VA
117 K SUPER WIDE
PRINCE GEORGE, VA

PROJECT No: 16984 | DRAWN BY: CAA | CHECKED BY: DSH

ORIGINAL ISSUE DATE: 11-05-07
PERMIT SET ISSUE DATE: 12-14-07
CONSTRUCTION SET ISSUE DATE:
DRAWING NUMBER: C-107

File: K:\16984\CADD\ACAD\C-107.DWG
Saved: 1/14/2008 5:15:08 PM Plotted: 3/10/2008 2:29:26 PM User: Mark, Daniel