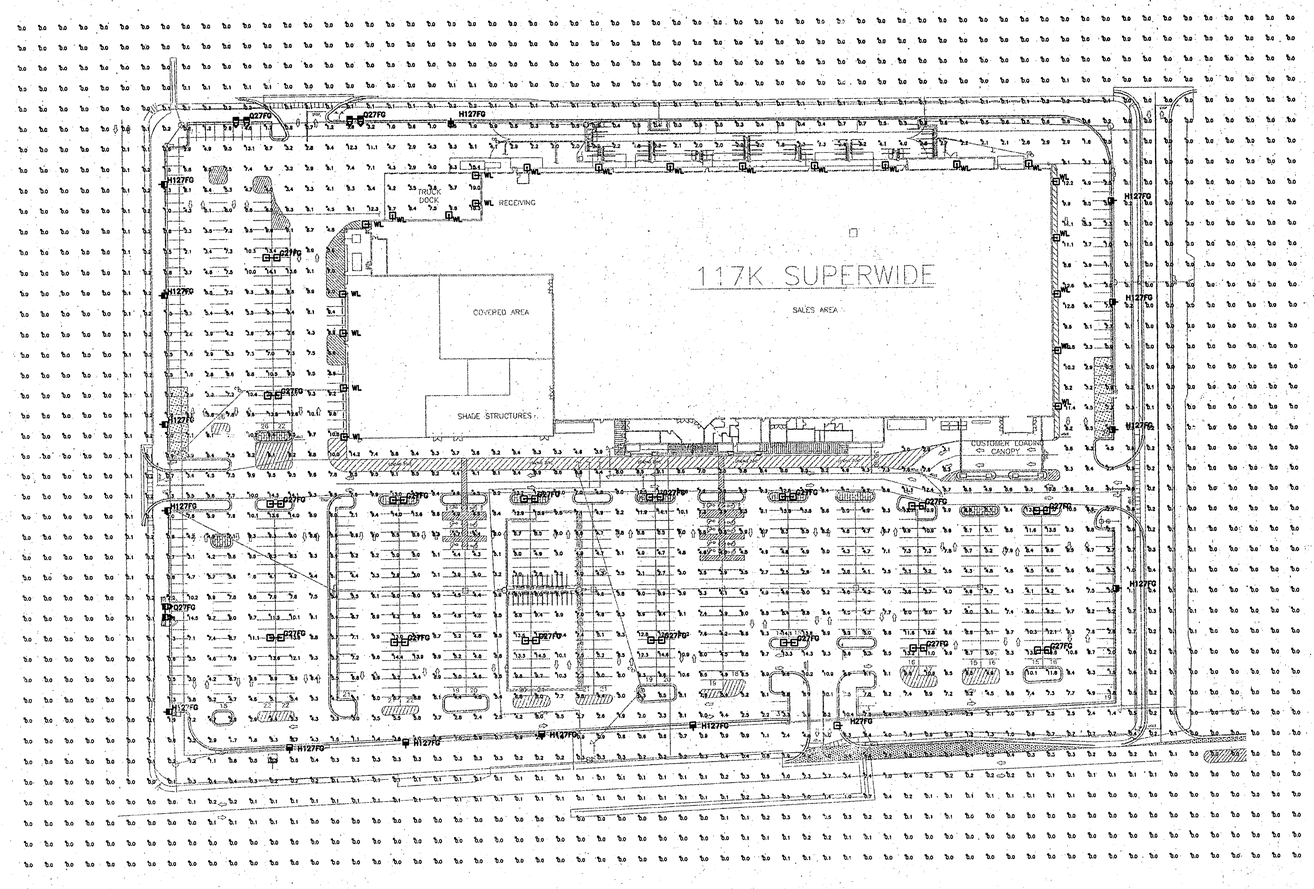

1 SL3 SITE PHOTOMETRIC PLAN

SCALE 1"=60'-0"

SITE LIGHTING GUIDELINES

MOUNTING HEIGHT:	30 FT
FIXTURE WATTAGE/SOURCE:	1000W METAL HALIDE
FIXTURE TYPE:	COOPER
FIXTURE COLOR:	DARK BRONZE
MINIMUM LIGHT LEVELS:	2.5 FC
MAXIMUM LIGHT LEVELS:	–
FACADE LIGHTING:	NOT ALLOWED
UNIFORMITY RATIO:	–
SPILL CONCERNS:	MINIMIZE
CITY ORDINANCE:	CODE OF ORDINANCES COUNTY OF PRINCE GEORGE
CODE REFERENCE #:	SECT. 90-1039
SUPPLEMENTAL INFORMATION:	N/A
CONTACT/PHONE:	B. LEON HUGHES
CONTACT/PHONE:	804-722-8678

Luminaire Schedule

Label	Symbol	Qty	Lumens	LLF	Description	Filename	Mtg Ht
WL		22	36000	0.750	GSM-XX-400-MH-XX-3F-FG-XX-X	GSM-XX-400-MH-XX	20'-0"
Q27FG		3	110000	0.750	GSM-1000-MH-FT-FG-EHS	GSM-1000-MH-FT-F	30'-0"
H127FG		14	110000	0.750	GSM-1000-MH-FT-FG-EHS	GSM-1000-MH-FT-F	30'-0"
H27FG		1	110000	0.750	GSM-AM-1000-MH-MT-3V-FG	GSM-AM-1000-MH-M	30'-0"
Q27FG		16	110000	0.750	GSM-AM-1000-MH-MT-AS-FG	GSM-XX-1000-MH-X	30'-0"

Numeric Summary

Label	# Pts	Avg	Max	Min	Avg/Min	Max/Min	CV	UG	Grid Spacing
LOWE'S Site	2153	2.80	19.0	0.0	N.A.	N.A.	N.A.	N.A.	20' x 20'

NOTE:
SITE PHOTOMETRIC PLANS SHALL NOT BE SUBMITTED TO ANY REVIEWING AUTHORITY PRIOR TO APPROVAL BY LOWE'S ENGINEERING MANAGER.

NOTE:
THIS LIGHTING DESIGN IS BASED ON INFORMATION SUPPLIED BY OTHERS TO PAGE INTERWORKS, PA. SITE DETAILS PROVIDED HEREON ARE REPRODUCED ONLY AS A VISUALIZATION AID. FIELD DEVIATIONS MAY SIGNIFICANTLY AFFECT PREDICTED PERFORMANCE. PRIOR TO INSTALLATION, CRITICAL SITE INFORMATION (POLE LOCATIONS, ORIENTATION, MOUNTING HEIGHT, ETC.) SHOULD BE COORDINATED WITH THE CONTRACTOR AND/OR SPECIFIER RESPONSIBLE FOR THE PROJECT.

NOTE:
LUMINAIRE DATA IS TESTED TO INDUSTRY STANDARDS UNDER LABORATORY CONDITIONS. OPERATING VOLTAGE AND NORMAL MANUFACTURING TOLERANCES OF LAMP, BALLAST, AND LUMINAIRE MAY AFFECT FIELD RESULTS.

REVISIONS
◇ PRE-BID SET ISSUE DATE △ POST BID SET ISSUE DATE

DATE	DESCRIPTION

PAGE INTERWORKS, P.A.
ENGINEERS & CONSULTANTS
923 MAIN STREET, N. WILKESBORO, NC 28659
PHONE: 336-667-4225 FAX: 336-667-4332

LOWE'S HOME CENTERS, INC.
1605 CURTIS BRIDGE ROAD
REEC DOCK
WILKESBORO, NC 28697
336.658.4000 (V) 336.658.3257 (F)

THIS DRAWING IS THE PROPERTY OF LOWE'S HOME CENTERS, INC. ANY USE OR REPRODUCTION IN WHOLE OR PART IS PROHIBITED WITHOUT THE EXPRESSED WRITTEN CONSENT OF LOWE'S HOME CENTERS, INC. COPYRIGHT 2004 ALL RIGHTS RESERVED

LOWE'S

SITE PHOTOMETRIC PLAN

LOWE'S OF
PRINCE GEORGE CO.
PRINCE GEORGE, VIRGINIA

PROJECT No: 07916 | DRAWN BY: DNK | CHECKED BY: CARP

ORIGINAL ISSUE DATE:
PERMIT SET ISSUE DATE:
CONSTRUCTION SET ISSUE DATE:
DRAWING NUMBER:
SL-3 SW 2100

PGVA8L05 09.28.06