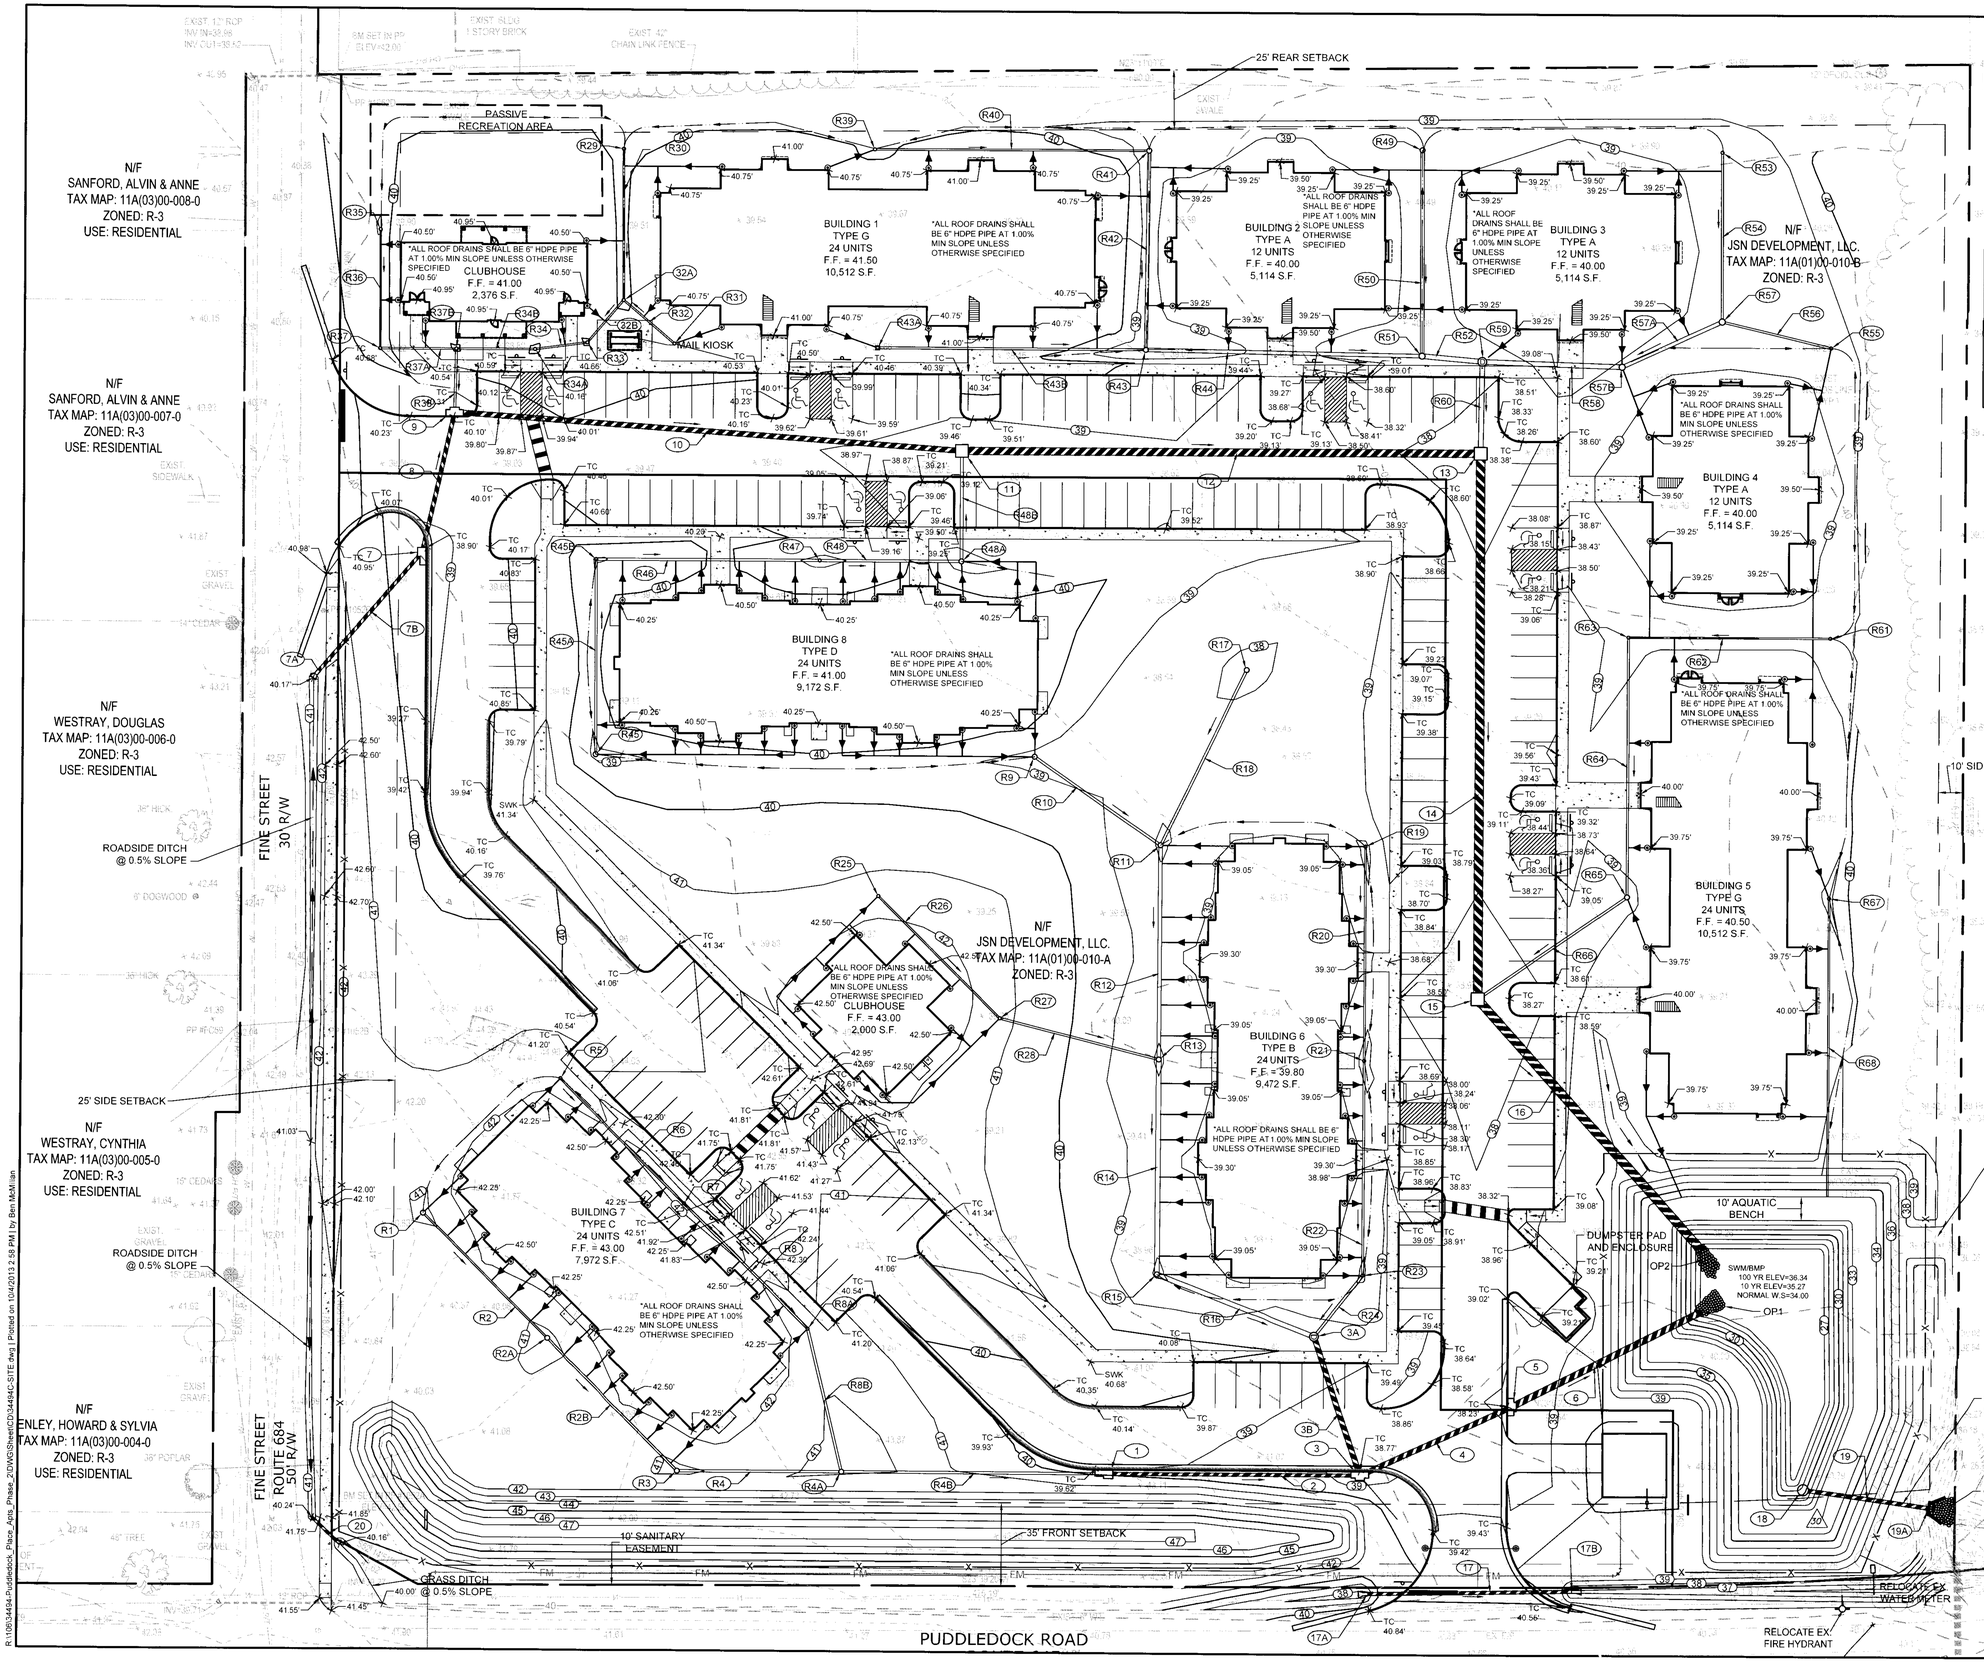

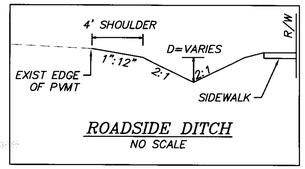

ROADSIDE DITCH
NO SCALE

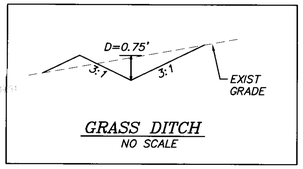

GRASS DITCH
NO SCALE

GRADING LEGEND

- EXISTING CONTOUR
- PROPOSED CONTOUR
- PROPOSED TOP OF CURB
- PROPOSED SPOT GRADE
- PROPOSED TOP OF STRUCTURE
- PROPOSED EDGE OF CONCRETE
- EXISTING SPOT GRADE

COMMONWEALTH OF VIRGINIA
KATHLEEN N. HALPAUS
Lic. No. 45244
10/4/13
PROFESSIONAL ENGINEER

THIS DRAWING PREPARED AT THE
TRI-CITIES OFFICE
4701 Owens Way, Suite 900 | Prince George, VA 23875
TEL: 804.458.8685 FAX 804.458.1511 www.timmons.com

YOUR VISION ACHIEVED THROUGH OURS.

REVISION DESCRIPTION(s)

DATE	
12-14-12	COUNTY COMMENTS
8-5-13	COUNTY COMMENTS
9-19-13	AMMENDMENT TO APPROVED PLAN
10-4-13	UTILITY REVISIONS
	COUNTY COMMENTS

DATE	28 SEPT. 2012
DRAWN BY	K. HALPAUS
DESIGNED BY	K. HALPAUS
CHECKED BY	D. JOHNSON
SCALE	1"=30'

TIMMONS GROUP

PUDDLEDOCK PLACE APARTMENTS

BRANDIS DISTRICT - PRINCE GEORGE COUNTY - VIRGINIA

GRADING PLAN

JOB NO.	33180
SHEET NO.	C2.2

These plans and associated documents are the exclusive property of TIMMONS GROUP and may not be reproduced in whole or in part and shall not be used for any purpose whatsoever, inclusive, but not limited to construction, bidding, and/or construction staking without the express written consent of TIMMONS GROUP.

R:\100\33494-Puddledock_Place_Apts_Phase_2\DWG\Sheet\CD\33494C-SITE.dwg | Plotted on 10/4/2013 2:58 PM | by Ben McMillan