PLANT SCHEDULE

TREES	QTY	BOTANICAL NAME	COMMON NAME	MINIMUM INSTALLED SIZE	ROOT
ACE GLO	3	ACER RUBRUM 'OCTOBER GLORY	OCTOBER GLORY MAPLE	3.5" CAL	B&B
QUE PHE	4	QUERCUS PHELLOS	WILLOW OAK	3.5" CAL	B&B
LAG MUS	4	LAGERSTROEMIA x 'MUSKOGEE'	CRAPE MYRTLE	6' HEIGHT	B&B
PRU KWA	4	PRUNUS SERRULATA 'KWANZAN'	KWANZAN CHERRY	6' HEIGHT	B&B
PRU YED	4	PRUNUS x YEDOENSIS	YOSHINO CHERRY	6' HEIGHT	B&B
ROS	37	ROSA	KNOCK OUT ROSE	3 GAL	CONTAINER

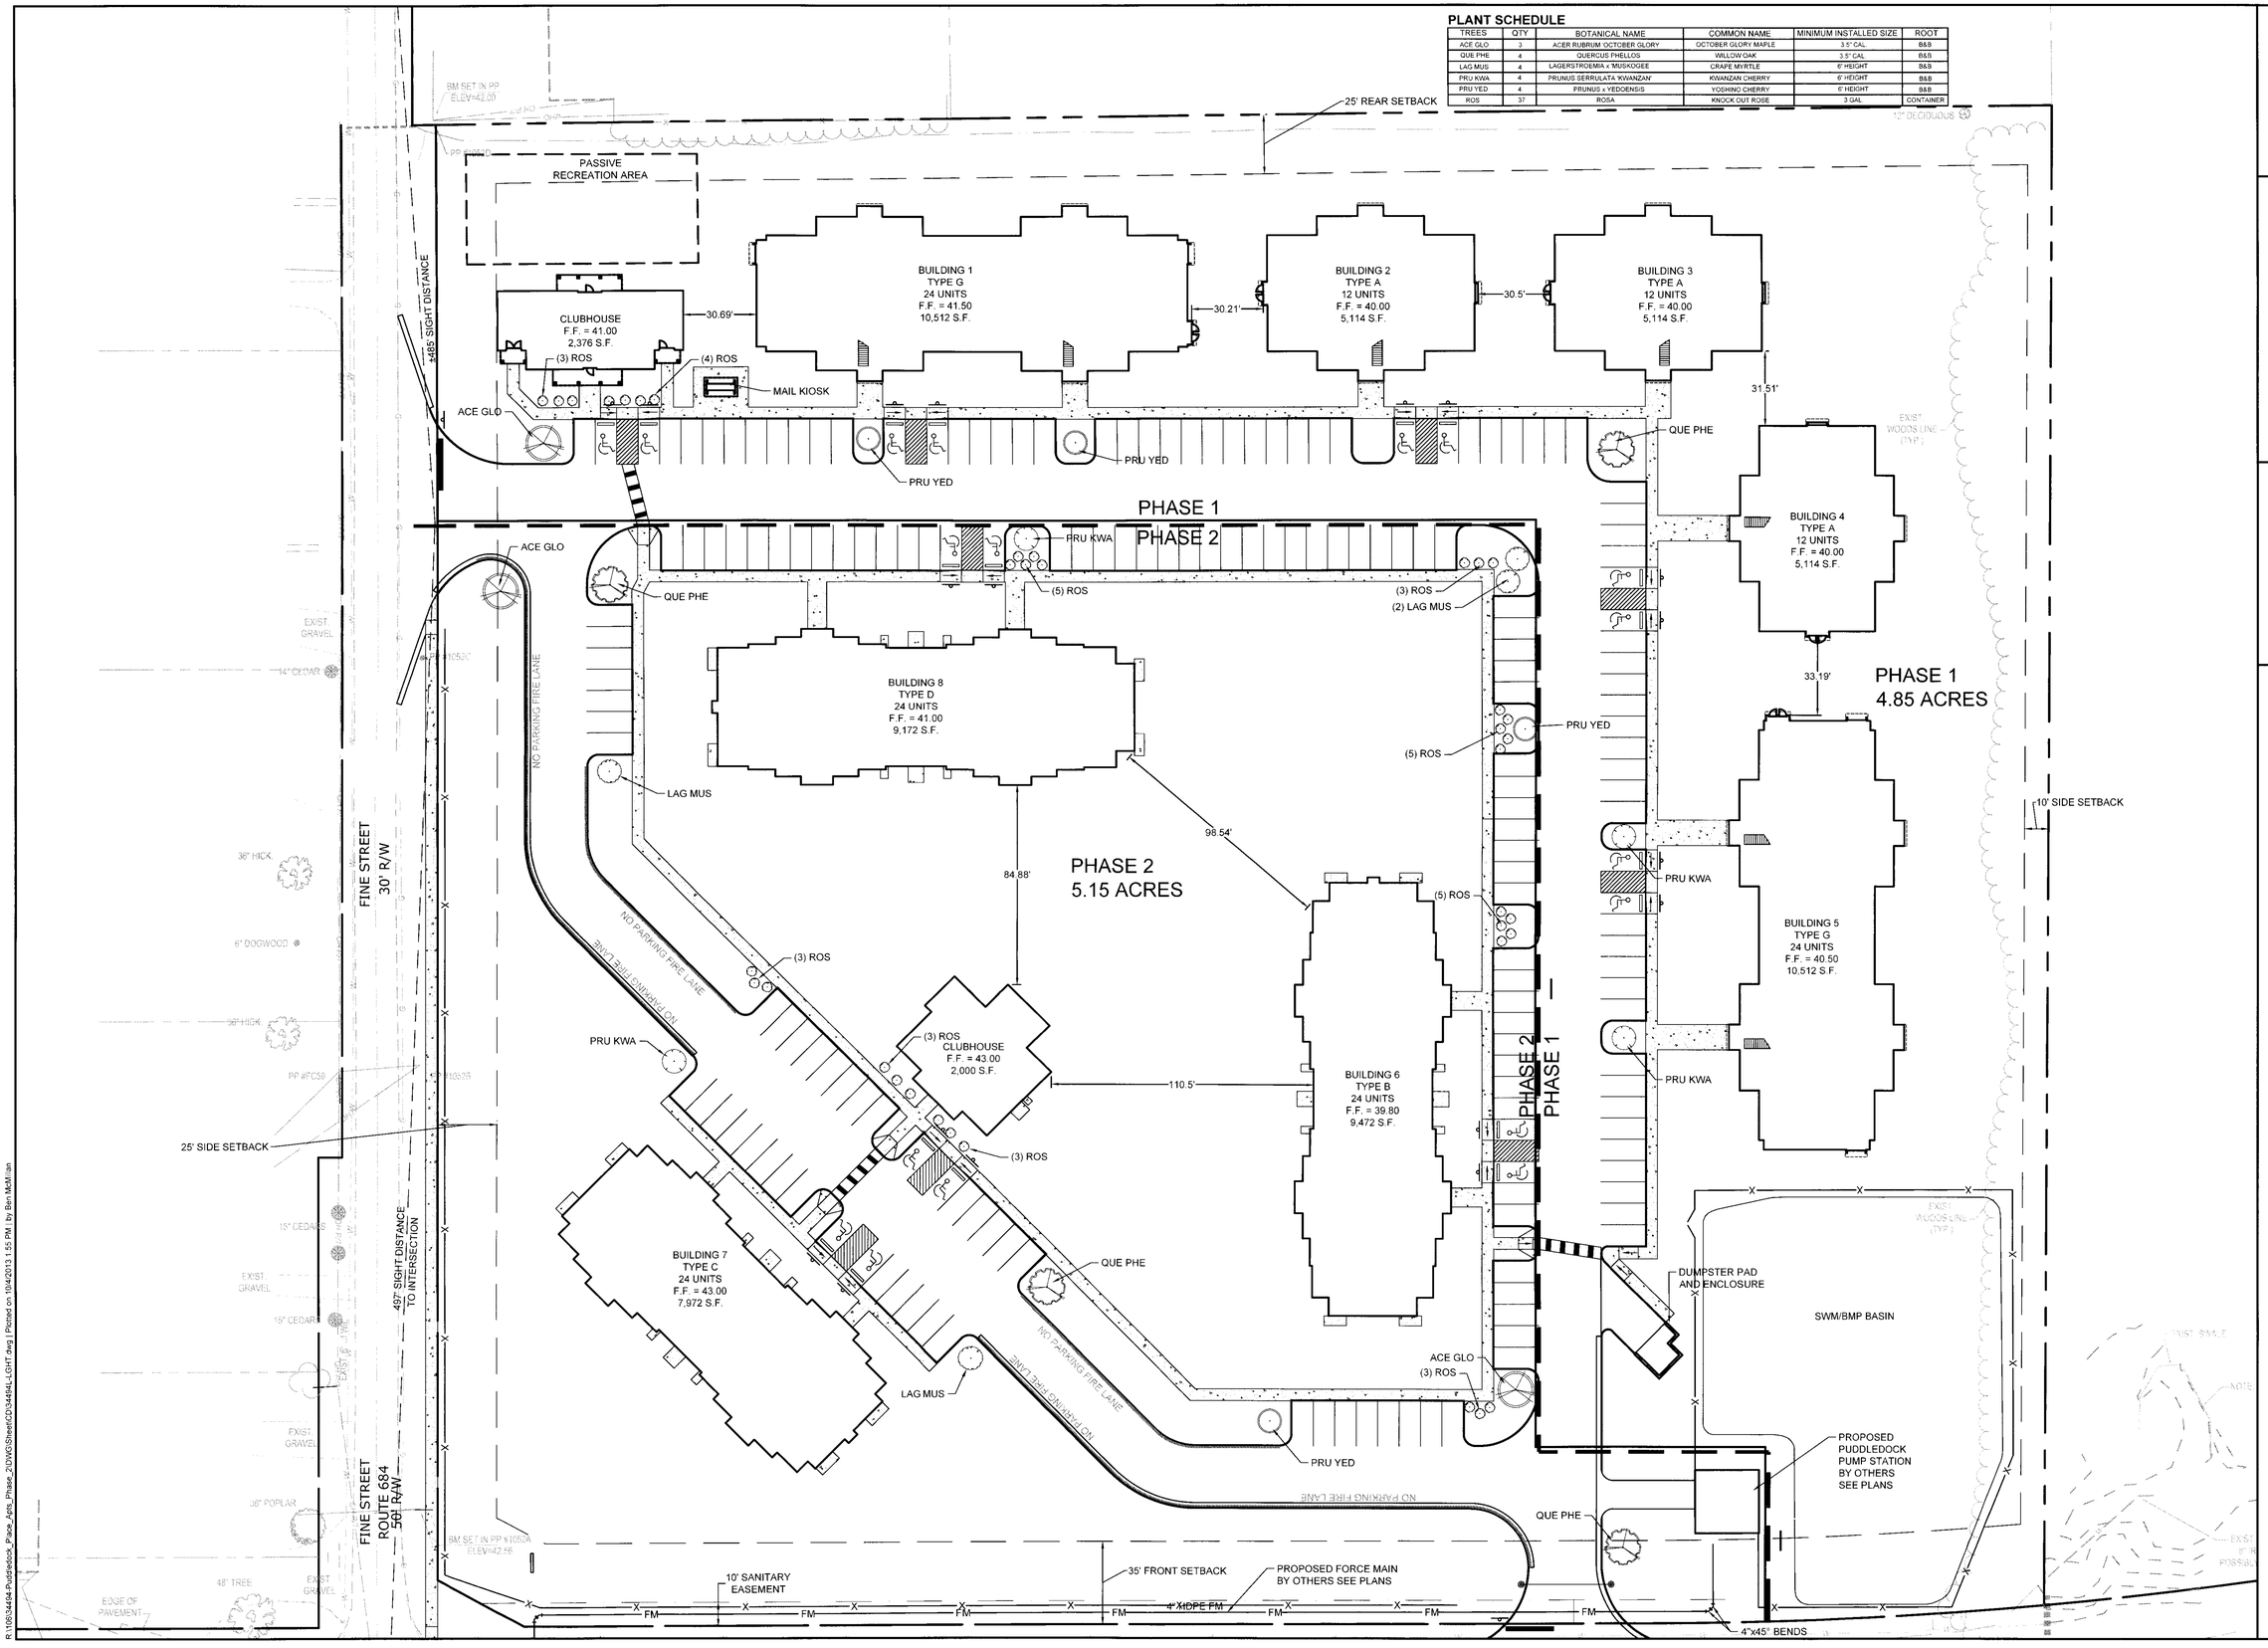

COMMONWEALTH OF VIRGINIA
KATHLEEN N. HALPAUS
Lic. No. 45244
10/4/13
PROFESSIONAL ENGINEER

THIS DRAWING PREPARED AT THE
TRI-CITIES OFFICE
4701 Owens Way, Suite 900 | Prince George, VA 23875
TEL 804.458.8685 FAX 804.458.1511 www.timmons.com

YOUR VISION ACHIEVED THROUGH OURS.

REVISION DESCRIPTION

DATE	
12-14-12	COUNTY COMMENTS
3-6-13	COUNTY COMMENTS
8-21-13	AMMENDMENT TO APPROVED PLAN
9-19-13	UTILITY REVISIONS
10-4-13	COUNTY COMMENTS

DATE	28 SEPT. 2012
DRAWN BY	K .HALPAUS
DESIGNED BY	K. HALPAUS
CHECKED BY	D. JOHNSON
SCALE	1"=30'

TIMMONS GROUP

PUDDLEDOCK PLACE APARTMENTS

BLAND DISTRICT - PRINCE GEORGE COUNTY - VIRGINIA

PLANTING PLAN

JOB NO.	33180
SHEET NO.	L2.0

These plans and associated documents are the exclusive property of TIMMONS GROUP and may not be reproduced in whole or in part and shall not be used for any purpose whatsoever, inclusive, but not limited to construction, bidding, and/or construction staking without the express written consent of TIMMONS GROUP.

R:\100\33494-Puddledock_Place_Apts_Phase_2\DWG\Sheet\CD\33494L-LGHT.dwg | Plotted on 10/4/2013 1:55 PM | by Ben McMillan