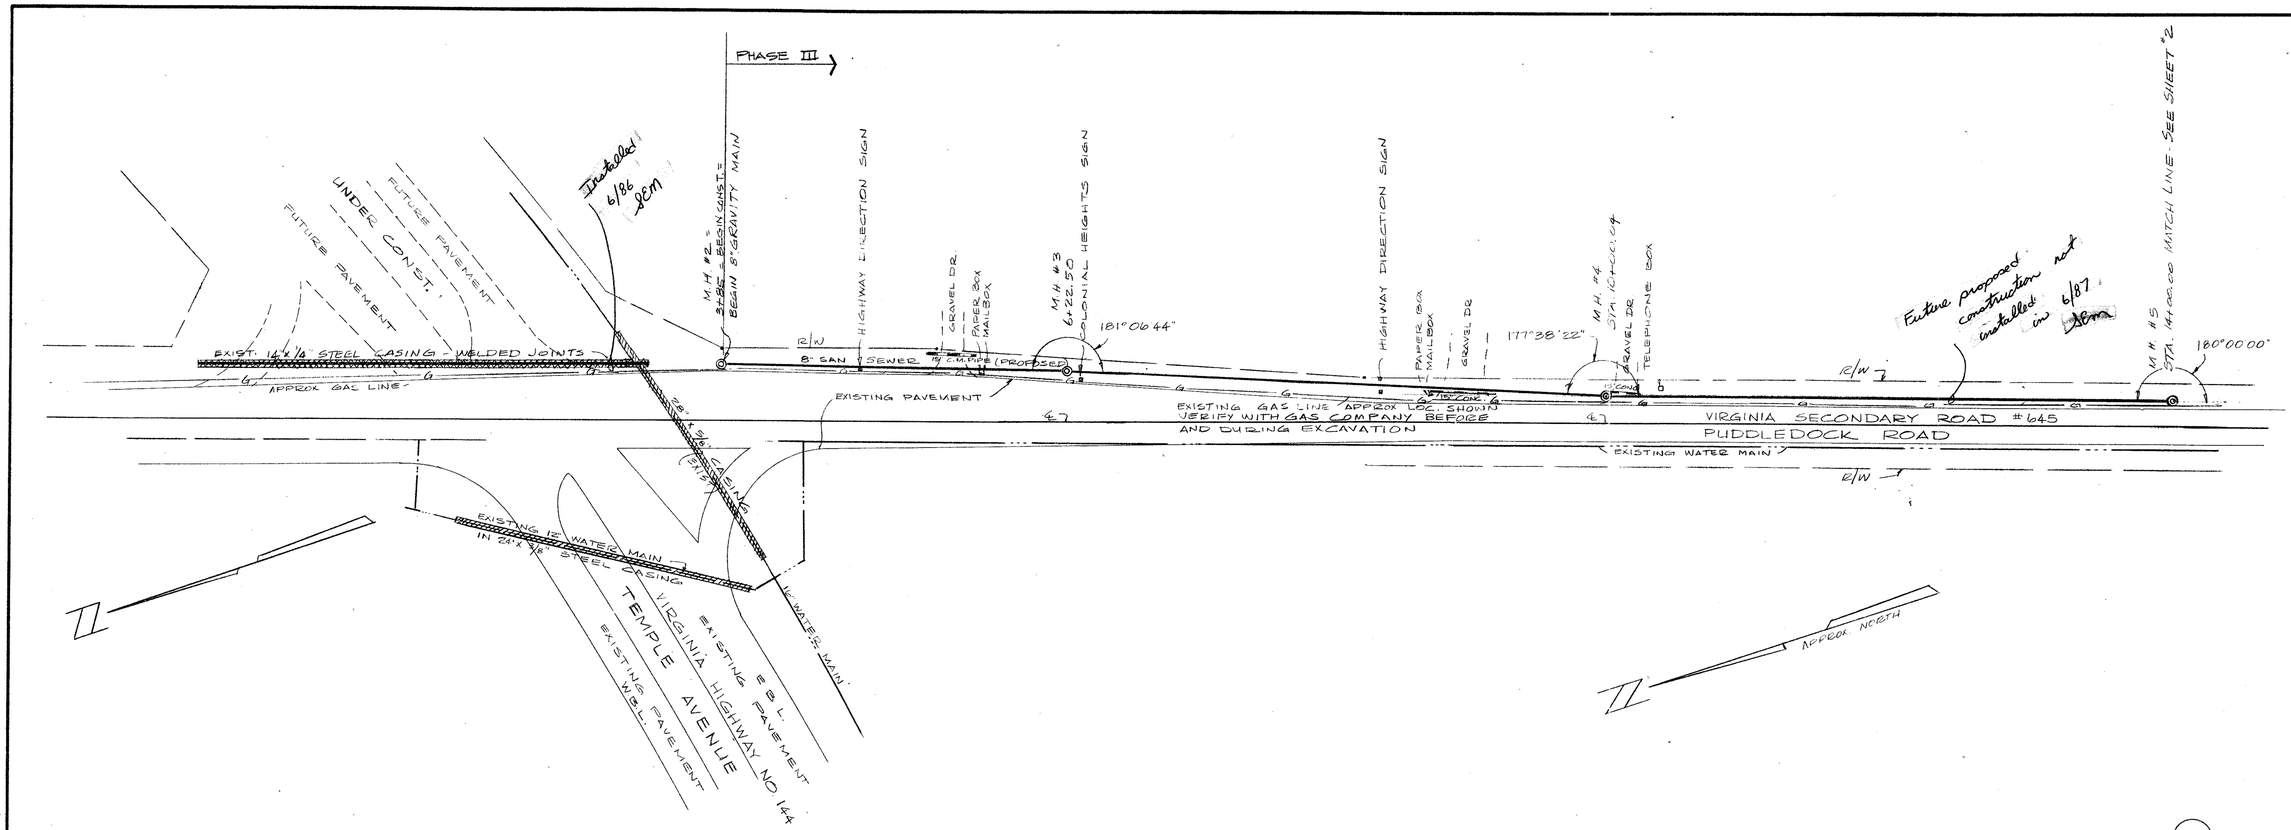

PLAN

SCALE 1"=50'

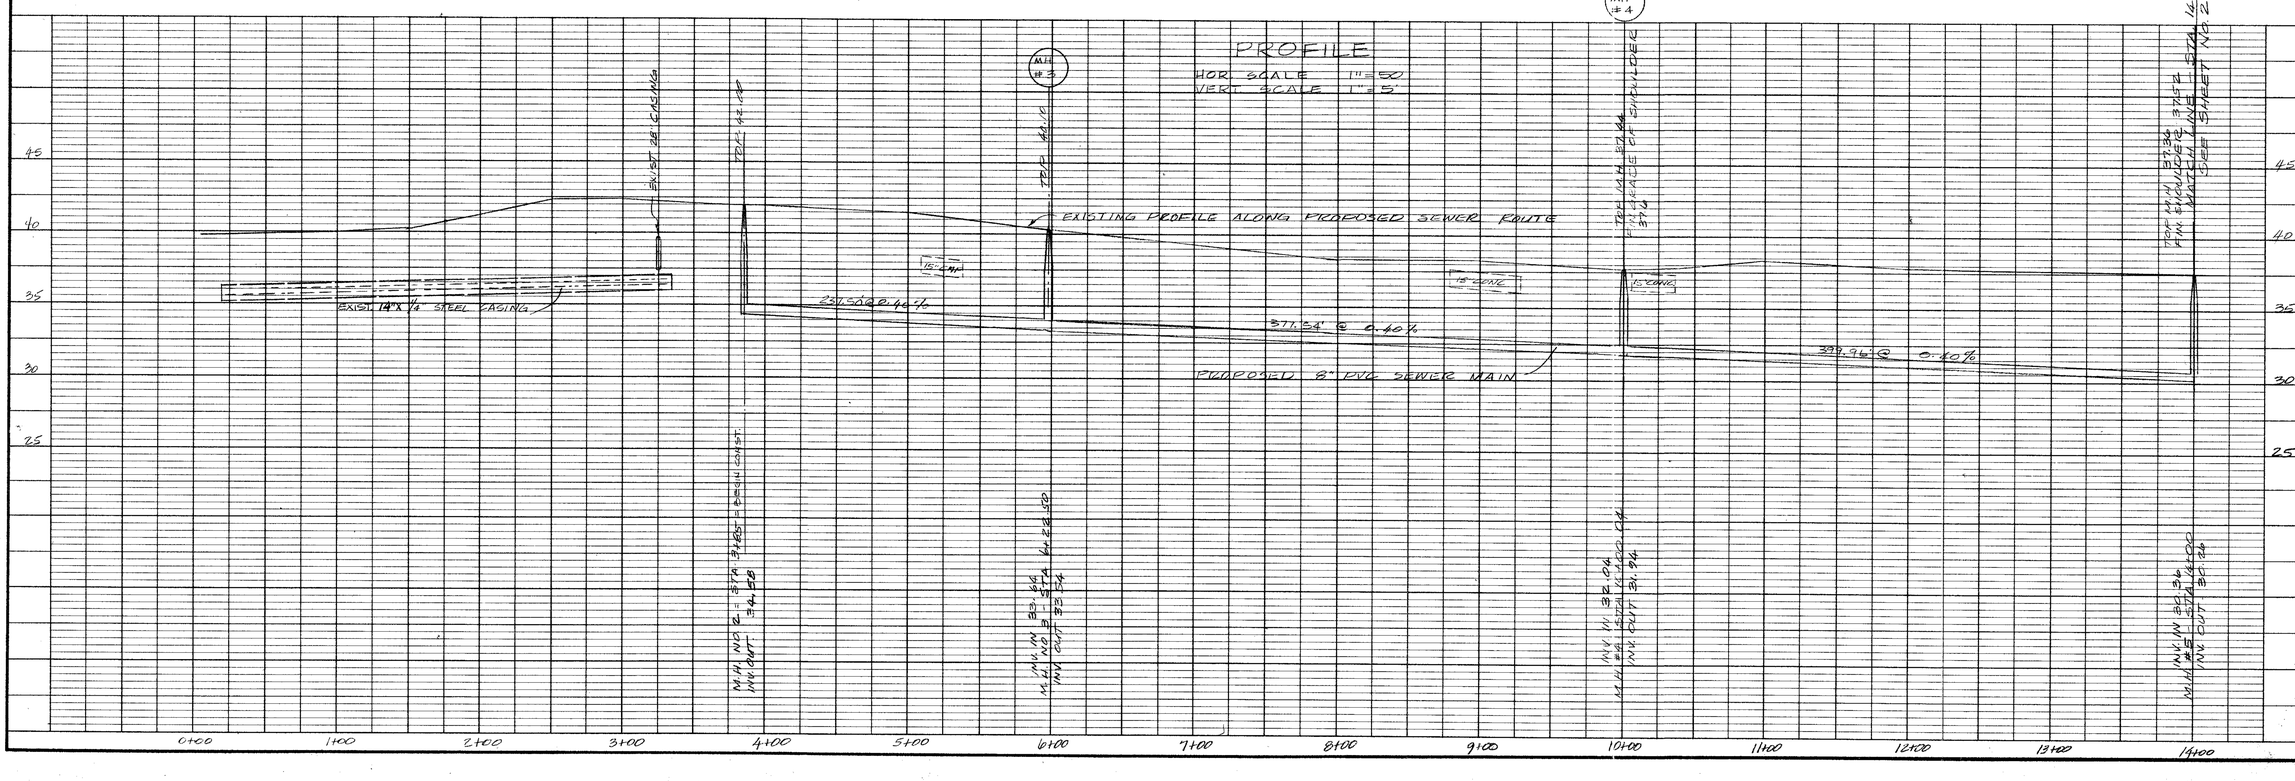

NO.	DATE	REVISIONS
	9/30/86	REVISED INVERT ELEVATIONS

PLAN & PROFILE GRAVITY SEWER

PUDDLEDOCK ROAD SEWER SYSTEM

PRINCE GEORGE COUNTY, VIRGINIA

B & B Consultants, Inc.

CONSULTING ENGINEERS – SURVEYORS – LAB. ANALYSTS

CHASE CITY, SOUTH HILL, VA. & OXFORD, N.C.

COMMISSION NO. E06086-853-D

DESIGNED BY R.D.H.

DRAWN BY R.D.H.

CHECKED BY H.M.B.

ISSUE DATE AUGUST 1986

SHEET NO. 1 OF 6 SHEETS

STATE OF VIRGINIA — LICENSE NO. 06194 — REGISTERED PROFESSIONAL ENGINEER

SOUTHERN PHOTO - GREENSBORO