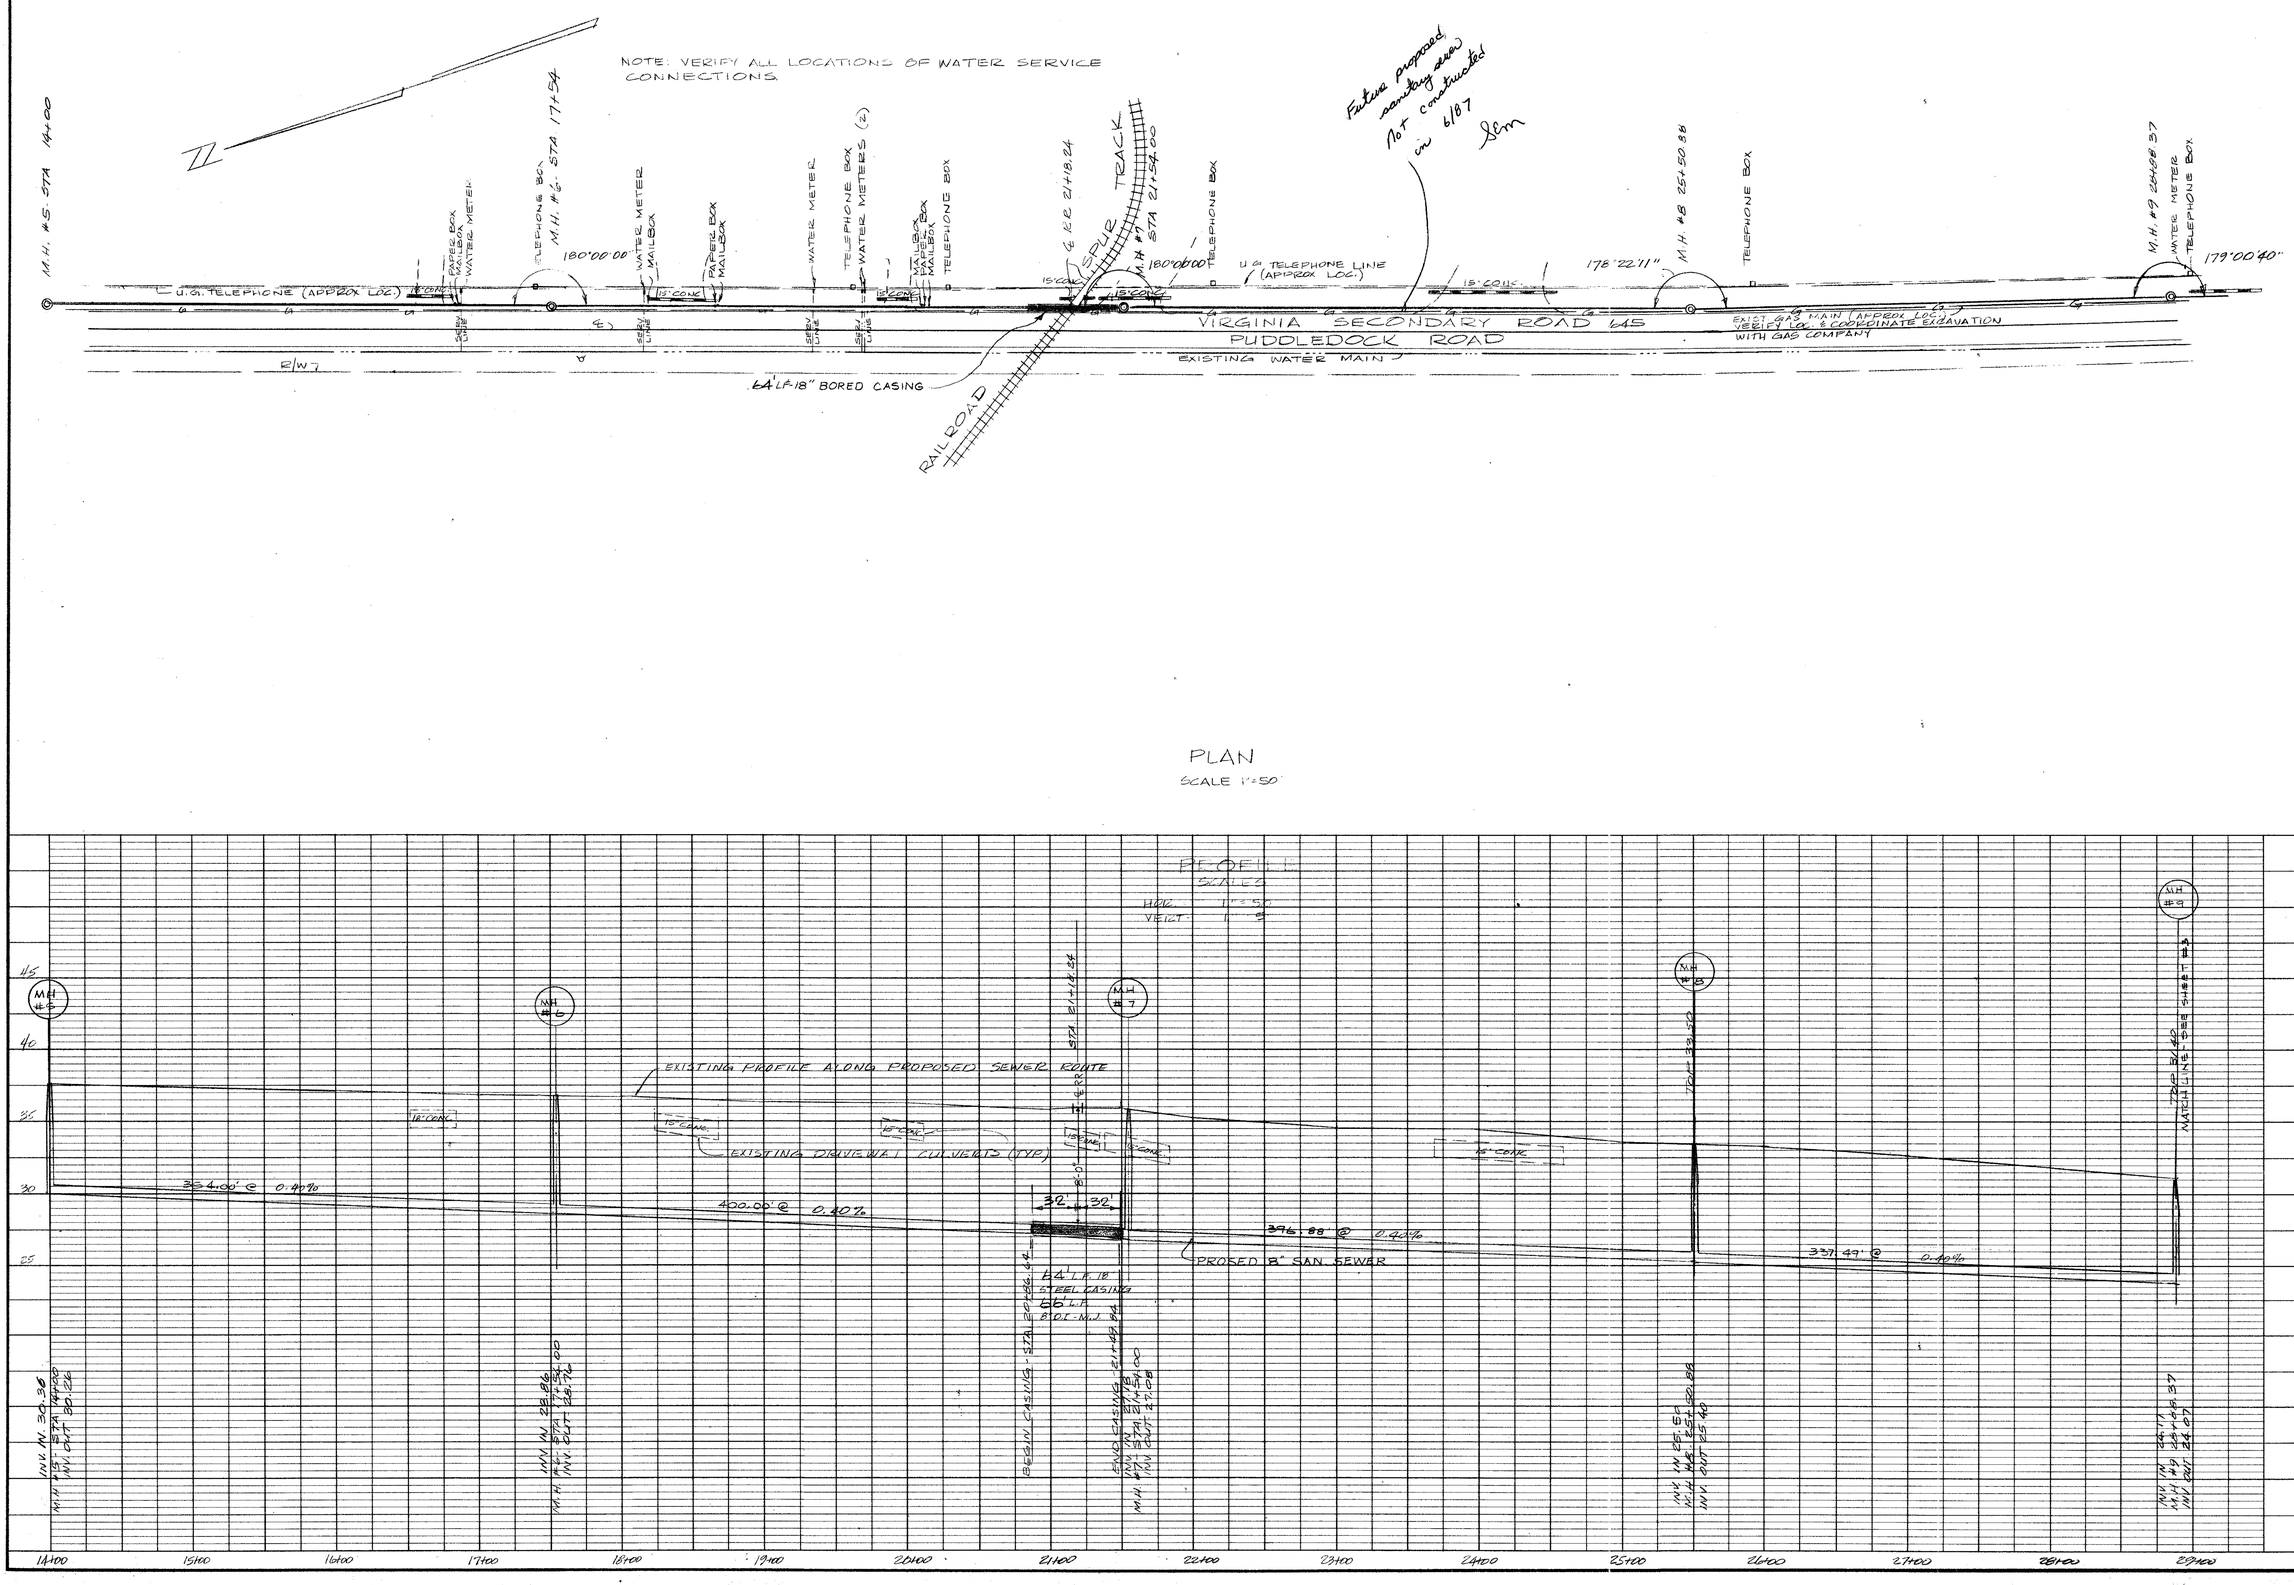

CERTIFICATION

NO.	DATE	REVISIONS
	9/30/86	REVISED INVERT ELEVATIONS

PLAN & PROFILE GRAVITY SEWER

PUDDLEDOCK ROAD SEWER SYSTEM

PRINCE GEORGE COUNTY, VIRGINIA

B & B Consultants, Inc.

CONSULTING ENGINEERS - SURVEYORS - LAB. ANALYSTS — CHASE CITY, SOUTH HILL, VA. & OXFORD, N.C.

COMMISSION NO. E06006-8533-D

DESIGNED BY R.D.H.

DRAWN BY R.D.H.

CHECKED BY H.M.B

ISSUE DATE AUGUST 1986

SHEET NO. 2 OF 6 SHEETS

SOUTHERN PHOTO - GREENSBORO