NOTE: ALL SERVICE CONNECTIONS NOT AT MANHOLE ARE TO HAVE CLEANOUT AND PLUG.

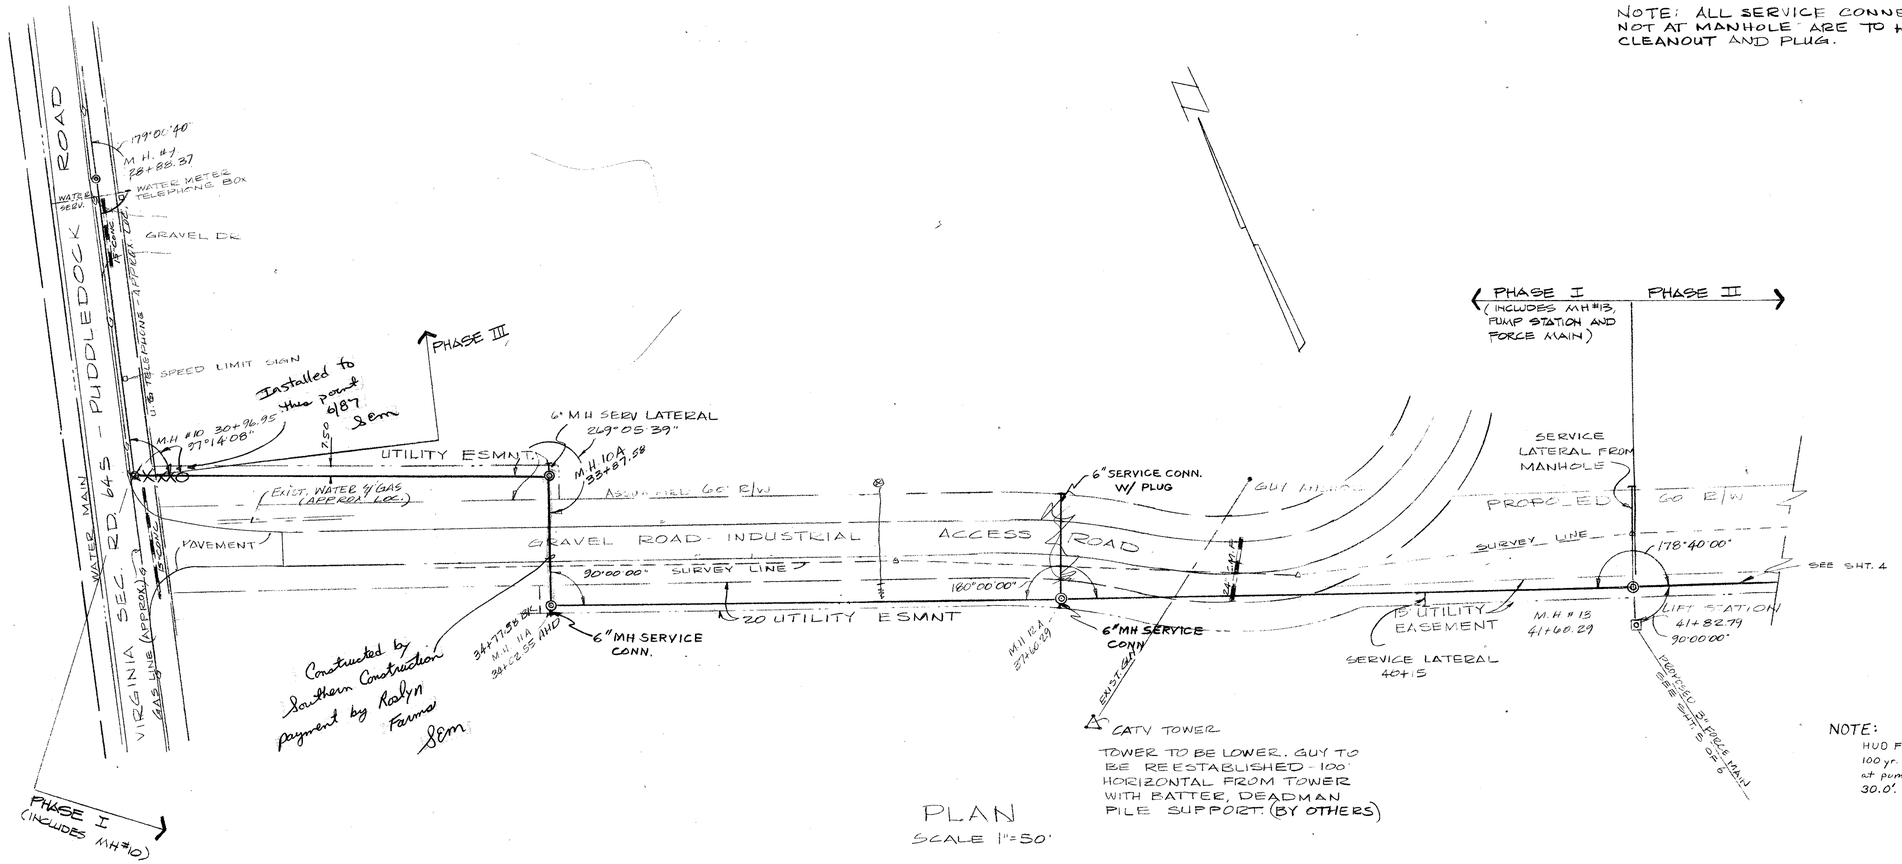

PLAN
SCALE 1"=50'

NOTE:
HUD Flood Insurance 100 yr. Flood Elevation at pumping station is 30.0'.

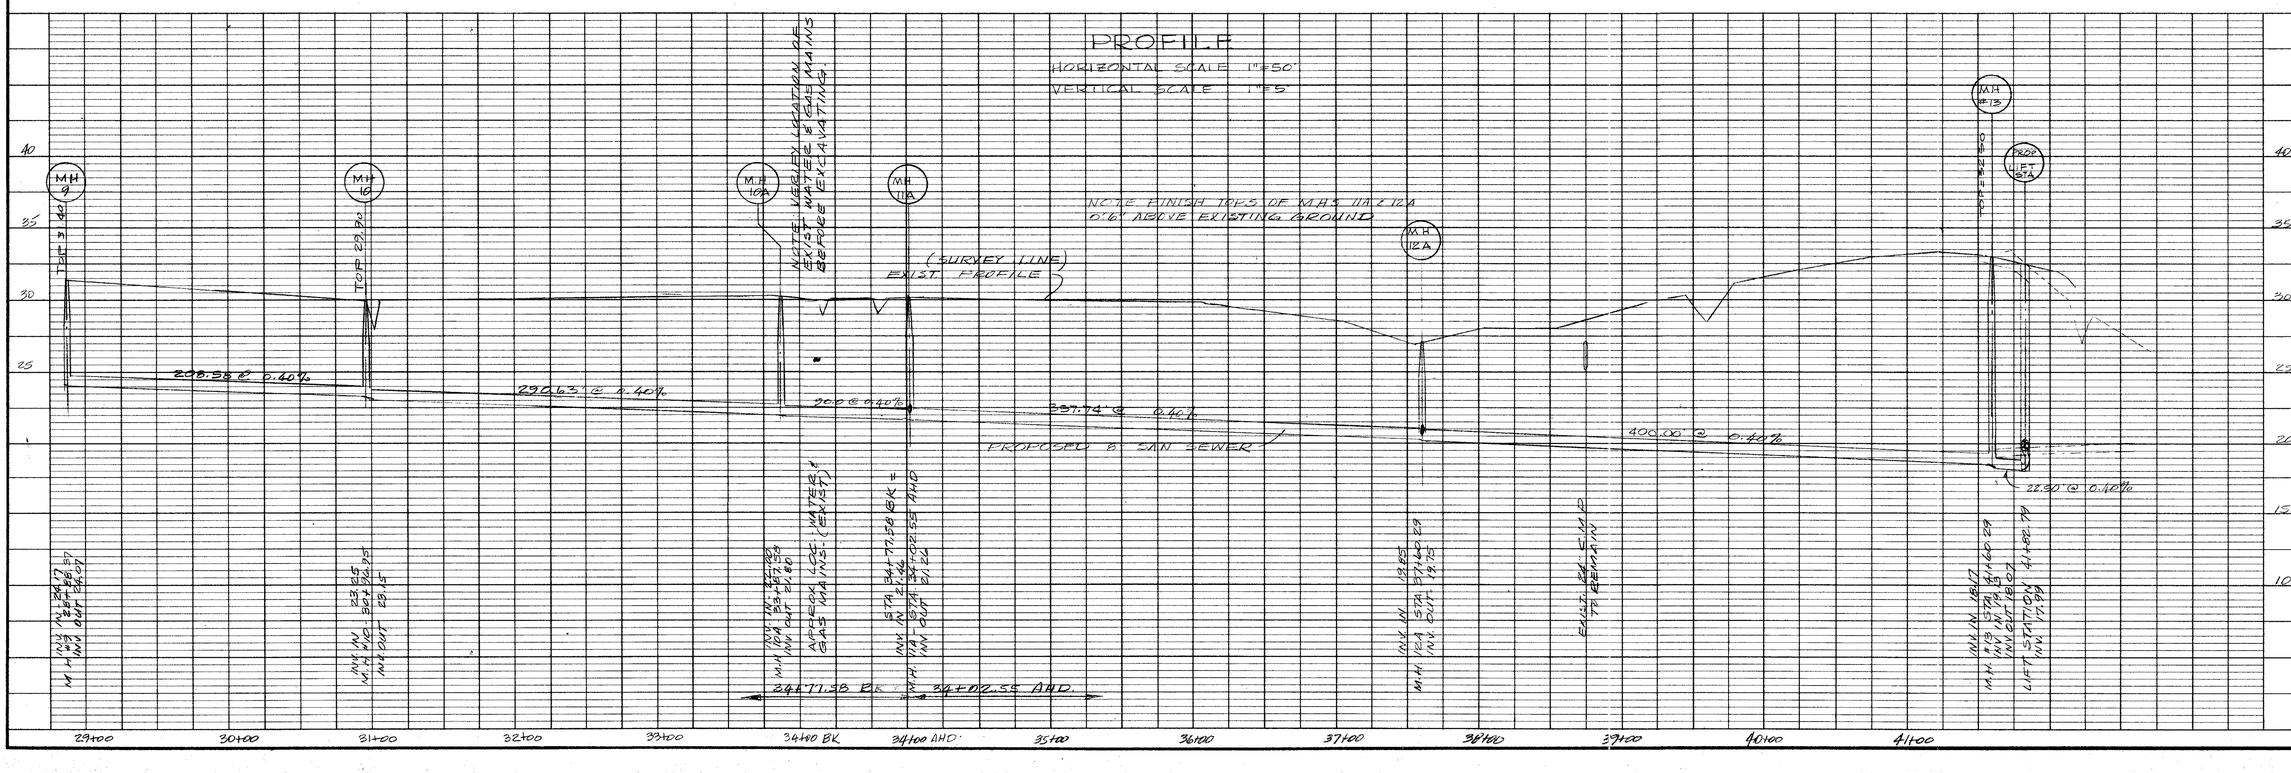

B

CERTIFICATION

REVISIONS

NO.	DATE	
	9/30/86	ADD M.H. 10A & REVISE LATERALS

PLAN & PROFILE GRAVITY SEWER

PUDDLEDOCK ROAD SEWER SYSTEM

PRINCE GEORGE COUNTY, VIRGINIA

B & B Consultants, Inc.

CONSULTING ENGINEERS - SURVEYORS - LAB. ANALYSTS — CHASE CITY, SOUTH HILL, VA. & OXFORD, N.C.

COMMISSION NO.	E06086-883-D
DESIGNED BY	R. D. H.
DRAWN BY	R. D. H.
CHECKED BY	H.M.B.
ISSUE DATE	AUGUST 1986

SHEET NO. **3** OF 6 SHEETS

SOUTHERN PHOTO - GREENSBORO N4987