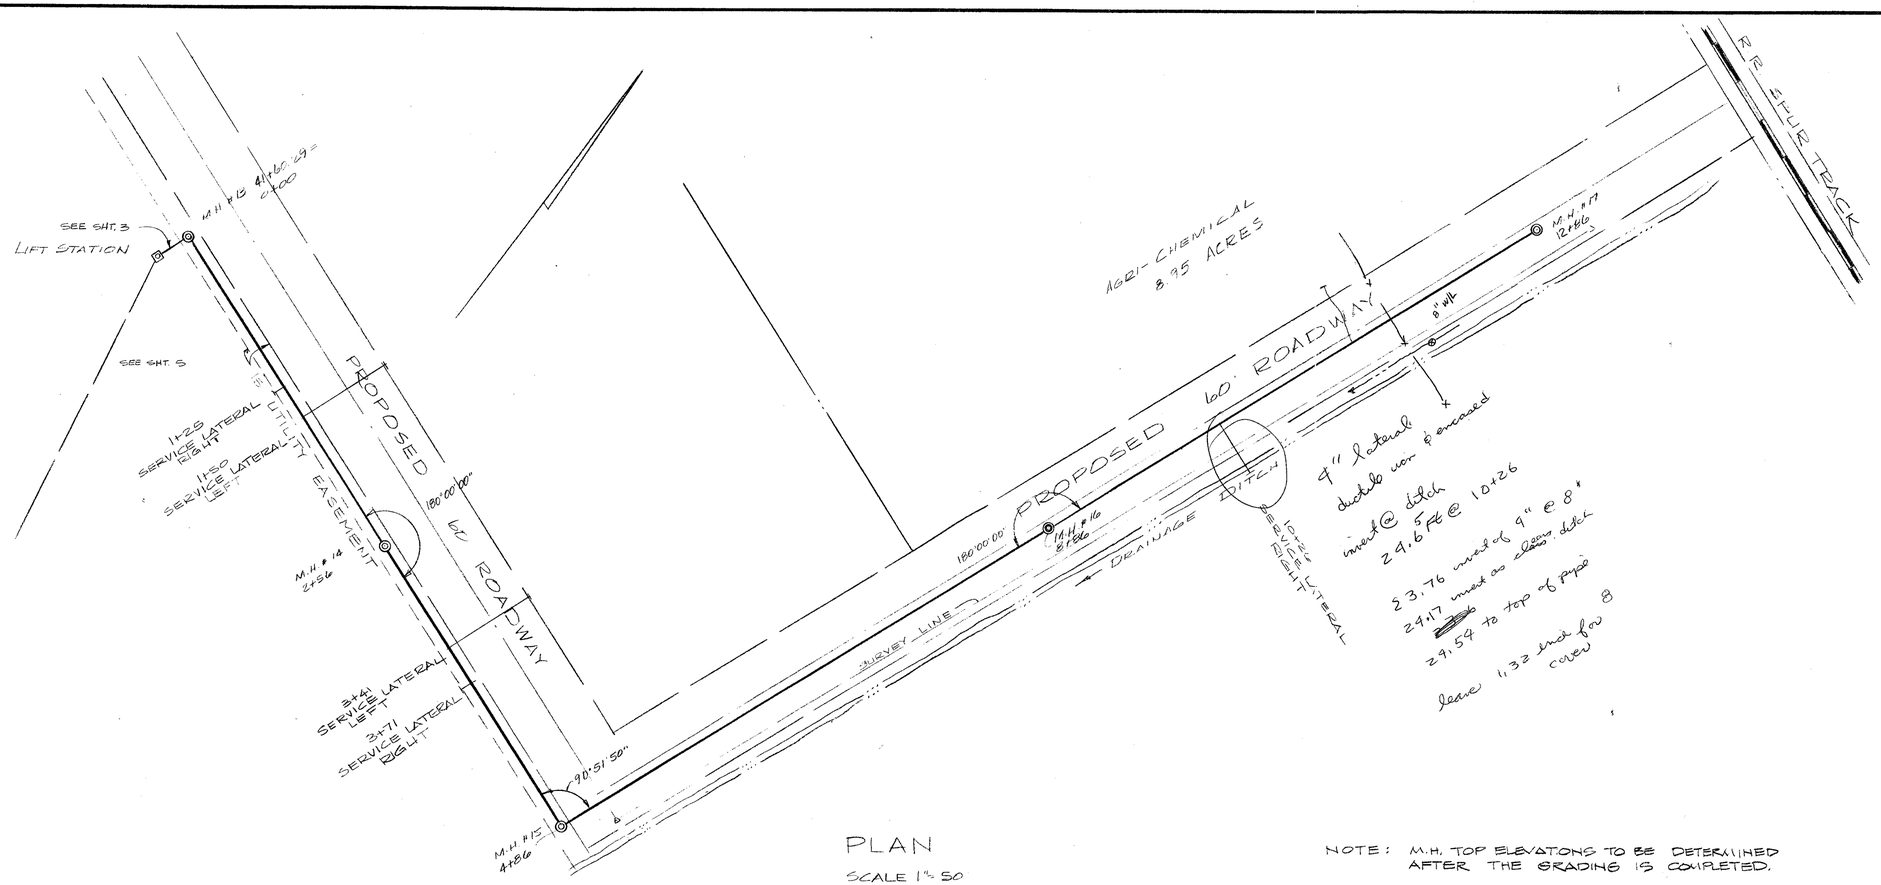

PLAN

SCALE 1" = 50

NOTE: M.H. TOP ELEVATIONS TO BE DETERMINED AFTER THE GRADING IS COMPLETED.

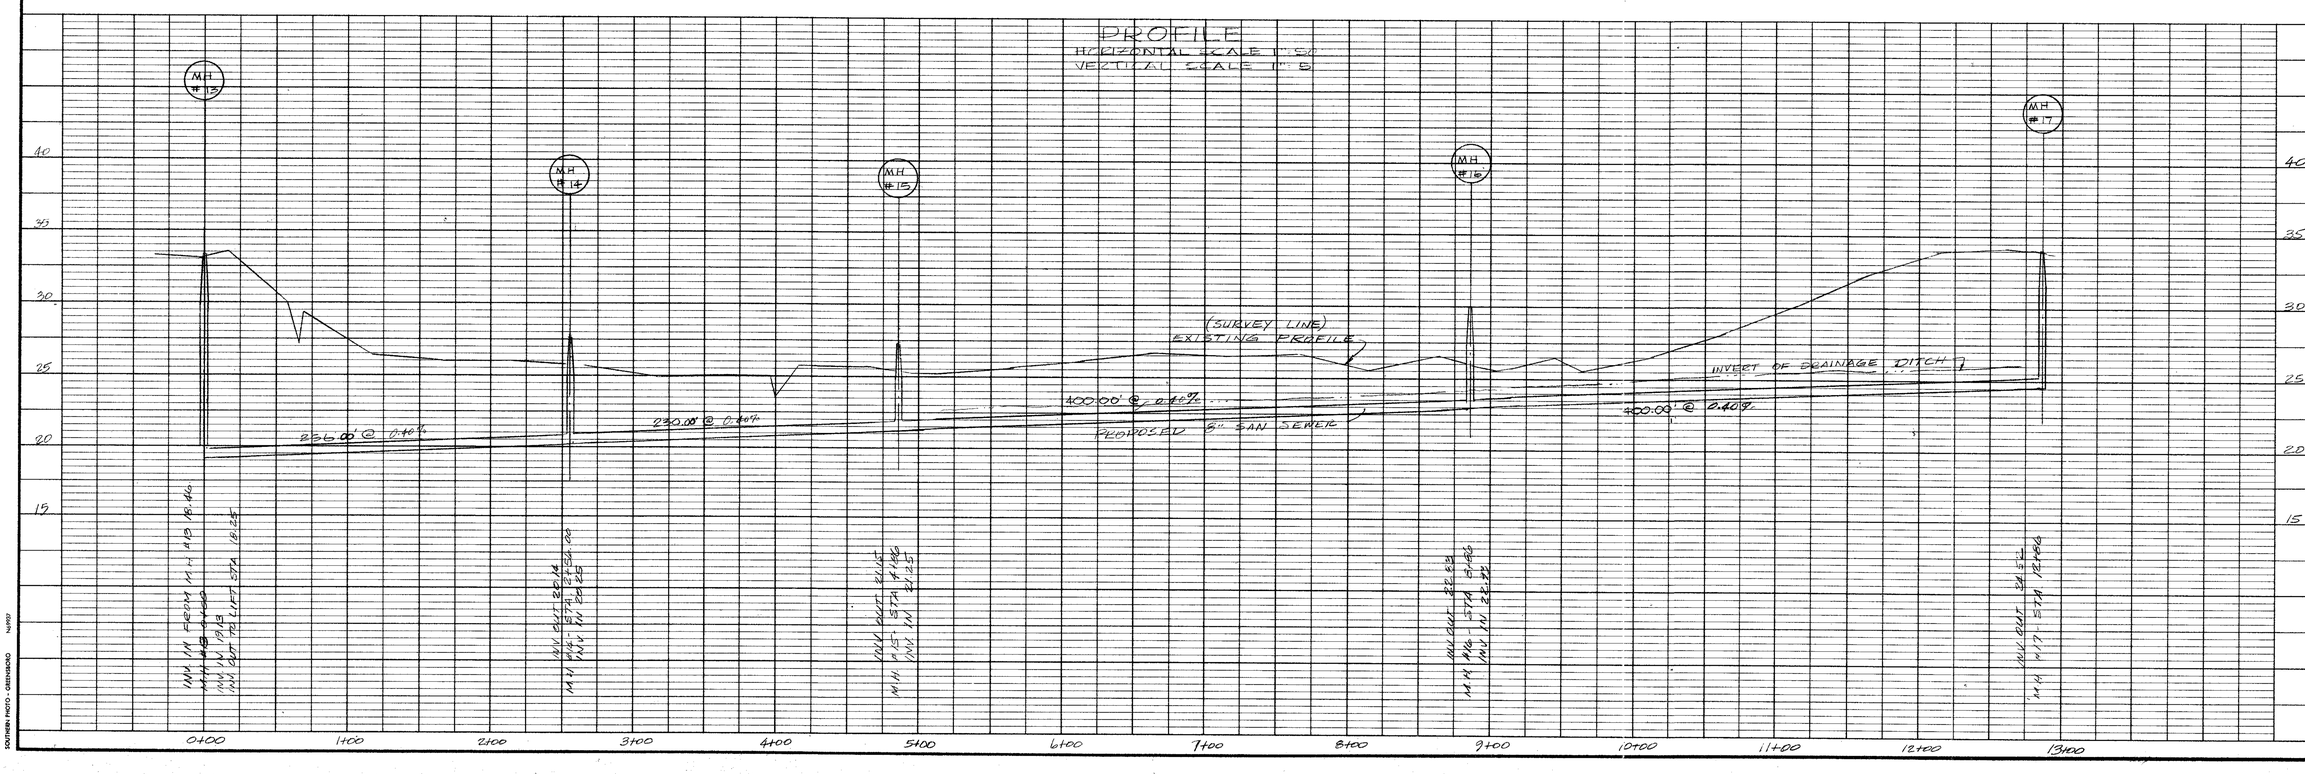

B

CERTIFICATION

REVISIONS

NO.	DATE	
	9/30/86	ADDED SEW. LATERALS

PLAN & PROFILE GRAVITY SEWER

PUDDLEDOCK ROAD SEWER SYSTEM

PRINCE GEORGE COUNTY, VIRGINIA

B & B Consultants, Inc.

CONSULTING ENGINEERS – SURVEYORS – LAB. ANALYSTS

CHASE CITY, SOUTH HILL, VA. & OXFORD, N.C.

COMMISSION NO. E06086-883-D

DESIGNED BY R.D.H.

DRAWN BY R.D.H.

CHECKED BY H.M.B

ISSUE DATE AUGUST 1986

SHEET NO. 4 OF 6 SHEETS

SOUTHERN PHOTO - GREENSBORO