FINAL SURVEY		BY	DATE
NOTE BOOK NO. 114	SURVEYED		
	PLOTTED		
	TEMPLATE		
	AREAS		
	AREAS CHECKED		

ORIGINAL SURVEY		BY	DATE
NOTE BOOK NO.	SURVEYED		
	PLOTTED		
	TEMPLATE		
	AREAS		
	AREAS CHECKED		

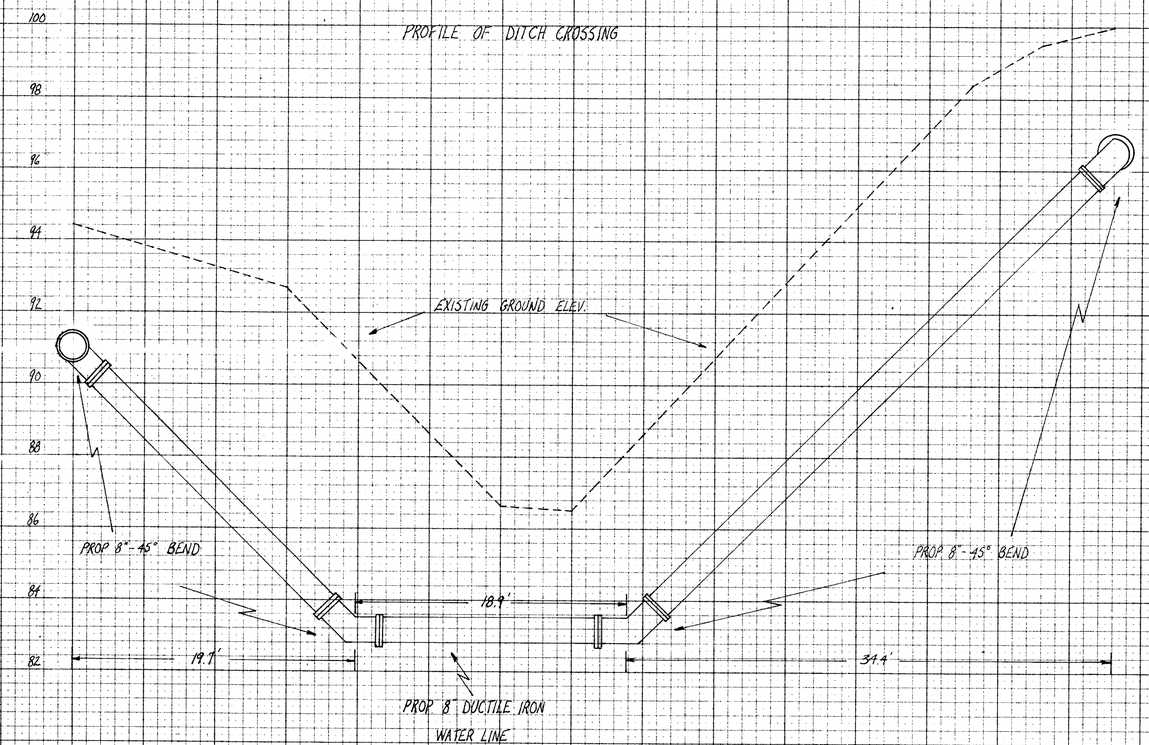

SCALE:
HOR. 1" = 5'
VERT. 1" = 2'

"NOTE"

ELEVATIONS ARE ASSUMED AND ARE FOR REFERENCE ONLY

DIVISION OF ENGINEERING
DEPARTMENT OF PUBLIC WORKS
PETERSBURG, VIRGINIA

DITCH CROSSING

WATER SYSTEM

PUDDLEDOCK ROAD

SCALE: AS SHOWN	NOTEBOOK 114		DRAWING NO.
DATE 13 JUNE 1975	PAGE 45		F-3-7
DRAWN BY AEA	BY RCW, JWS, JGR		

SHEET 1A

K+E PLATE 3, CROSS SECTION
KEUFFEL & ESSER CO.