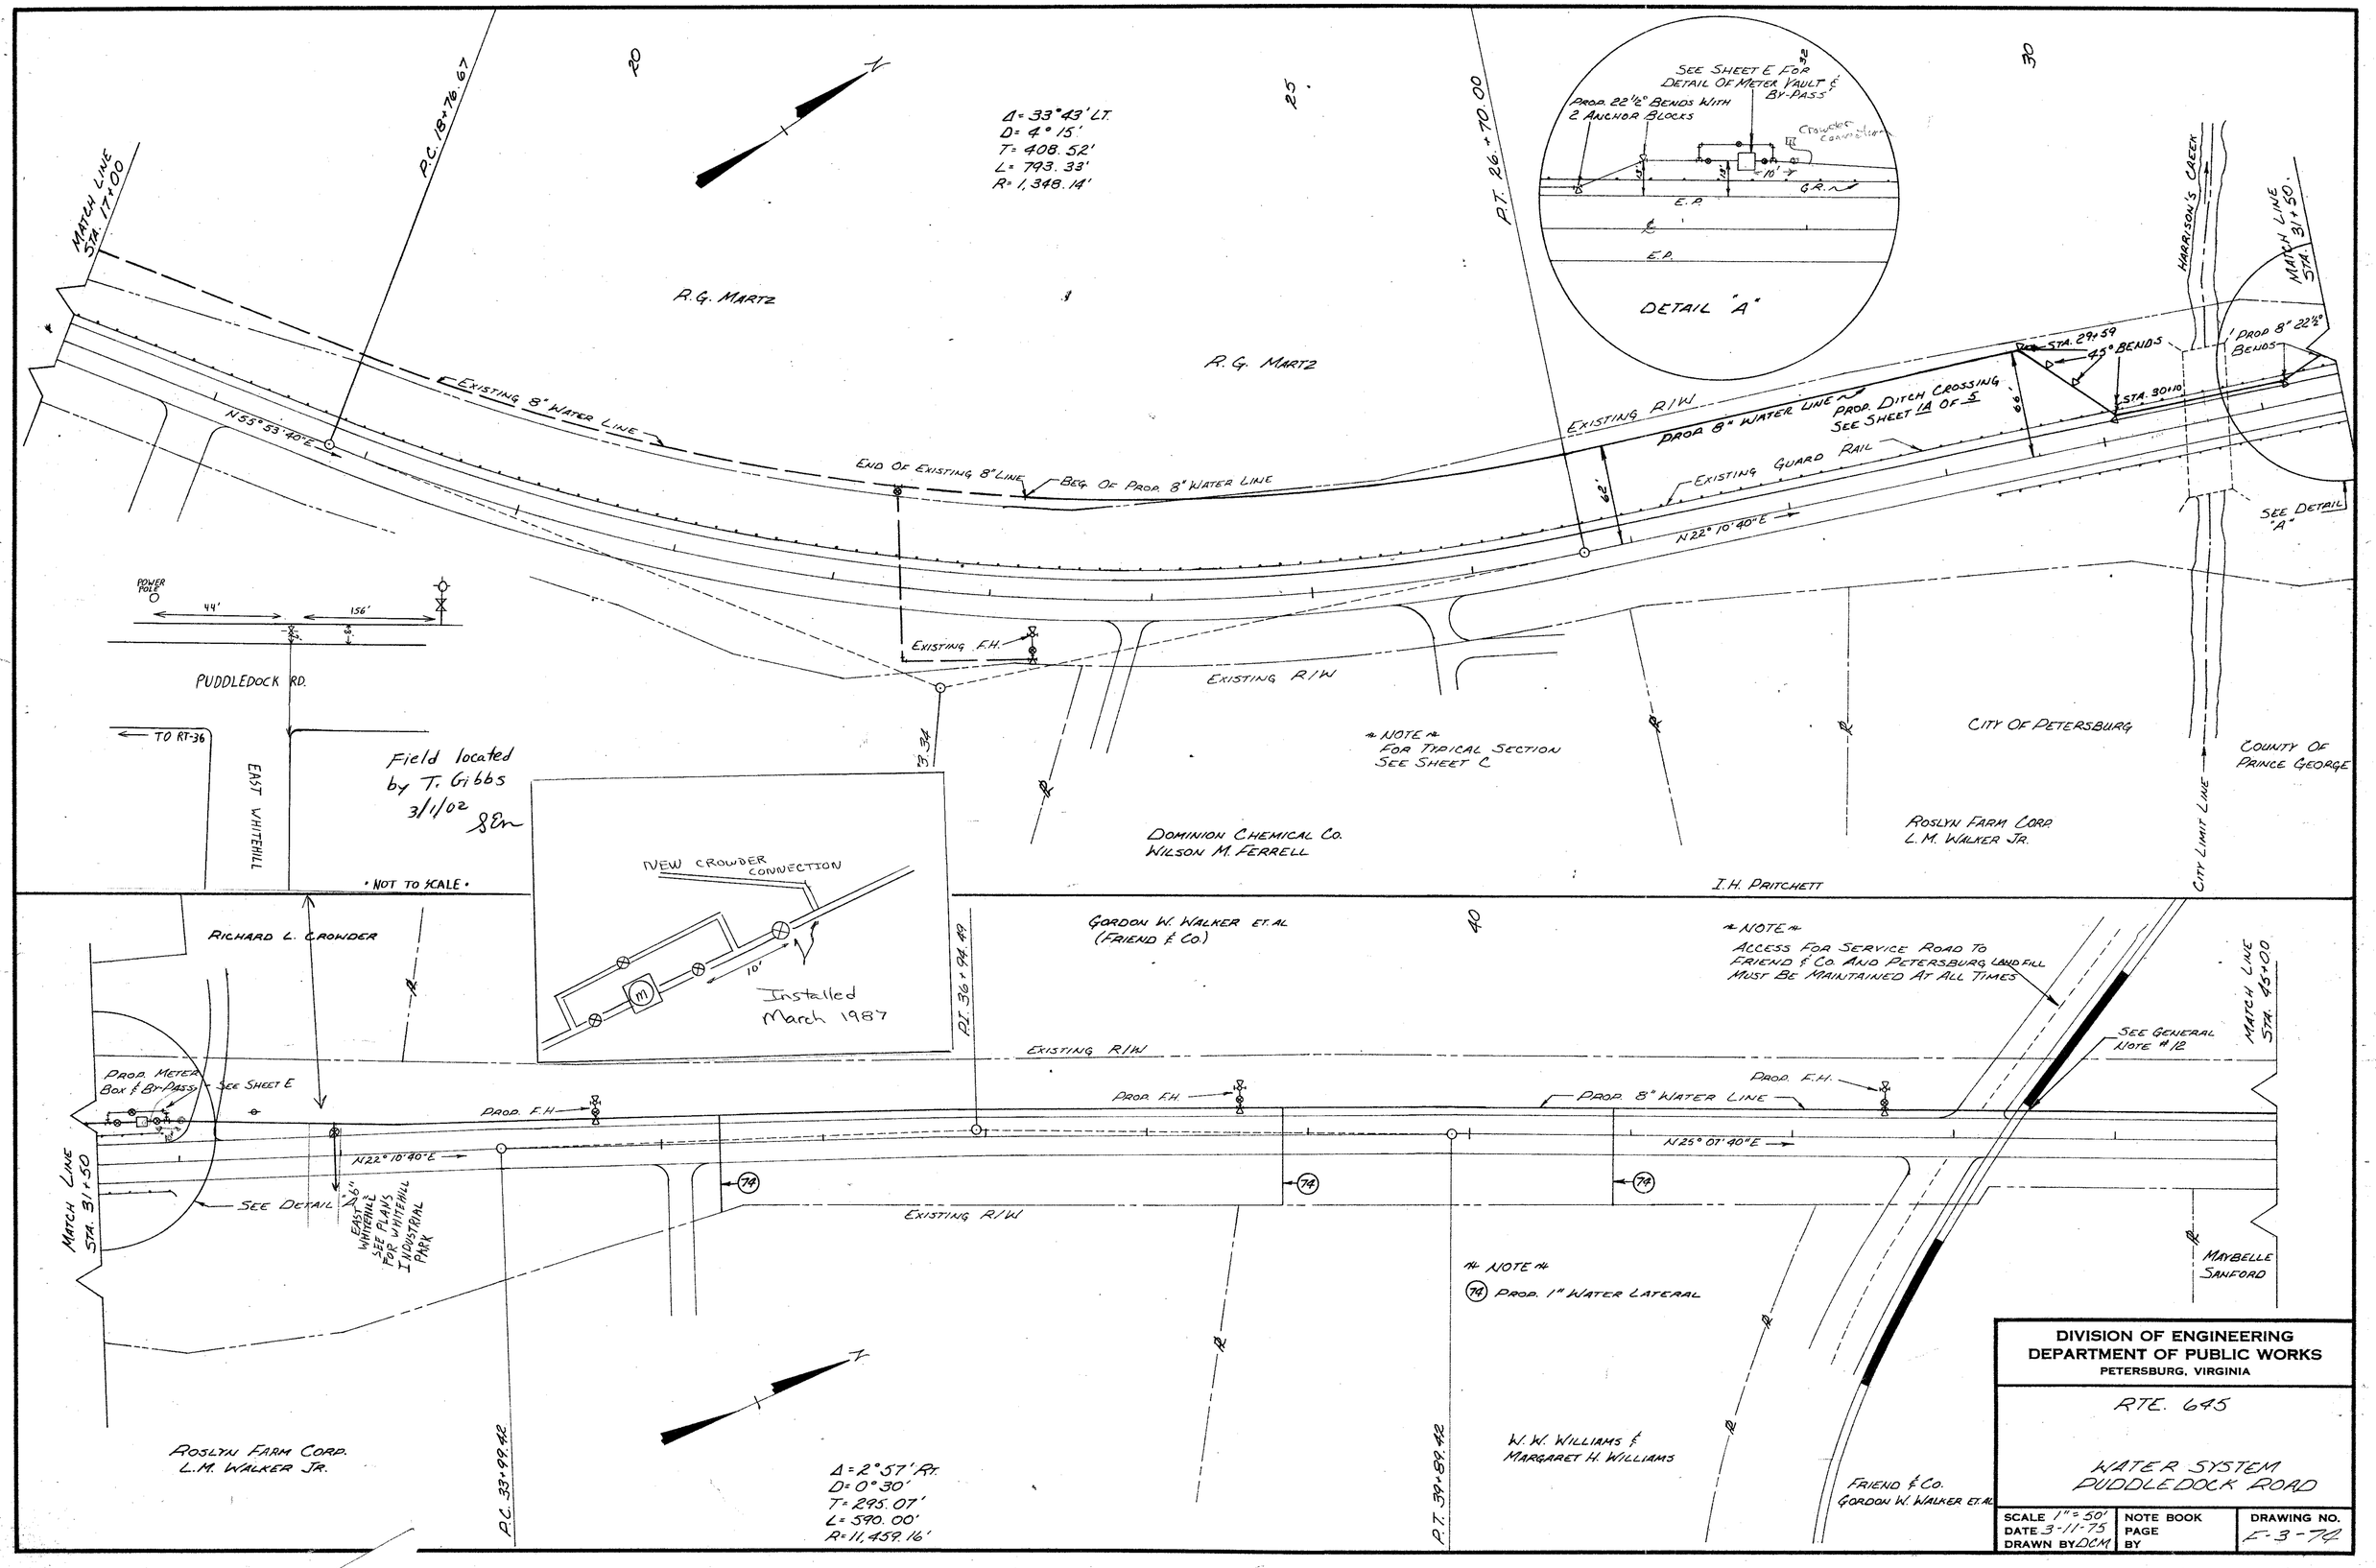
MATCH LINE STA. 17+00
P.C. 18+76.67
Δ = 33°43' LT.
D = 4° 15'
T = 408.52'
L = 793.33'
R = 1,348.14'
P.T. 26+70.00
R.G. MARTZ
R.G. MARTZ
EXISTING 8" WATER LINE
N55°53'40"E
END OF EXISTING 8" LINE
BEG. OF PROP. 8" WATER LINE
EXISTING R/W
PROP 8" WATER LINE
PROP. DITCH CROSSING SEE SHEET 1A OF 5
EXISTING GUARD RAIL
N22°10'40"E
STA. 29+59
45° BENDS
STA. 30+10
PROP 8" 22½° BENDS
MATCH LINE STA. 31+50
HARRISON'S CREEK
SEE DETAIL "A"
SEE SHEET E FOR DETAIL OF METER VAULT & BY-PASS
PROP. 22½° BENDS WITH 2 ANCHOR BLOCKS
CROWDER CONNECTION
10'
G.R.
E.P.
E.P.
DETAIL "A"
POWER POLE
44'
156'
PUDDLEDOCK RD.
TO RT-36
EAST WHITEHILL
EXISTING F.H.
EXISTING R/W
Field located by T. Gibbs 3/1/02 SEn
NOTE FOR TYPICAL SECTION SEE SHEET C
CITY OF PETERSBURG
COUNTY OF PRINCE GEORGE
CITY LIMIT LINE
DOMINION CHEMICAL CO. WILSON M. FERRELL
ROSLYN FARM CORP. L.M. WALKER JR.
I.H. PRITCHETT
• NOT TO SCALE •
NEW CROWDER CONNECTION
10'
Installed March 1987
RICHARD L. CROWDER
GORDON W. WALKER ET. AL (FRIEND & CO.)
NOTE ACCESS FOR SERVICE ROAD TO FRIEND & CO. AND PETERSBURG LAND FILL MUST BE MAINTAINED AT ALL TIMES
MATCH LINE STA. 43+00
SEE GENERAL NOTE #12
P.T. 36+94.42
EXISTING R/W
PROP. METER BOX & BY-PASS - SEE SHEET E
PROP. F.H.
PROP. F.H.
PROP. F.H.
PROP. 8" WATER LINE
N22°10'40"E
N25°07'40"E
MATCH LINE STA. 31+50
SEE DETAIL
6"
EAST WHITEHILL SEE PLANS FOR WHITEHILL INDUSTRIAL PARK
74
74
74
EXISTING R/W
NOTE
74 PROP. 1" WATER LATERAL
MAYBELLE SANFORD
ROSLYN FARM CORP. L.M. WALKER JR.
P.C. 33+99.42
Δ = 2°57' RT.
D = 0°30'
T = 295.07'
L = 590.00'
R = 11,459.16'
P.T. 39+89.42
W.W. WILLIAMS & MARGARET H. WILLIAMS
FRIEND & CO. GORDON W. WALKER ET. AL
DIVISION OF ENGINEERING
DEPARTMENT OF PUBLIC WORKS
PETERSBURG, VIRGINIA
RTE. 645
WATER SYSTEM
PUDDLEDOCK ROAD
SCALE 1" = 50'
DATE 3-11-75
DRAWN BY DCM
NOTE BOOK
PAGE
BY
DRAWING NO. F-3-72