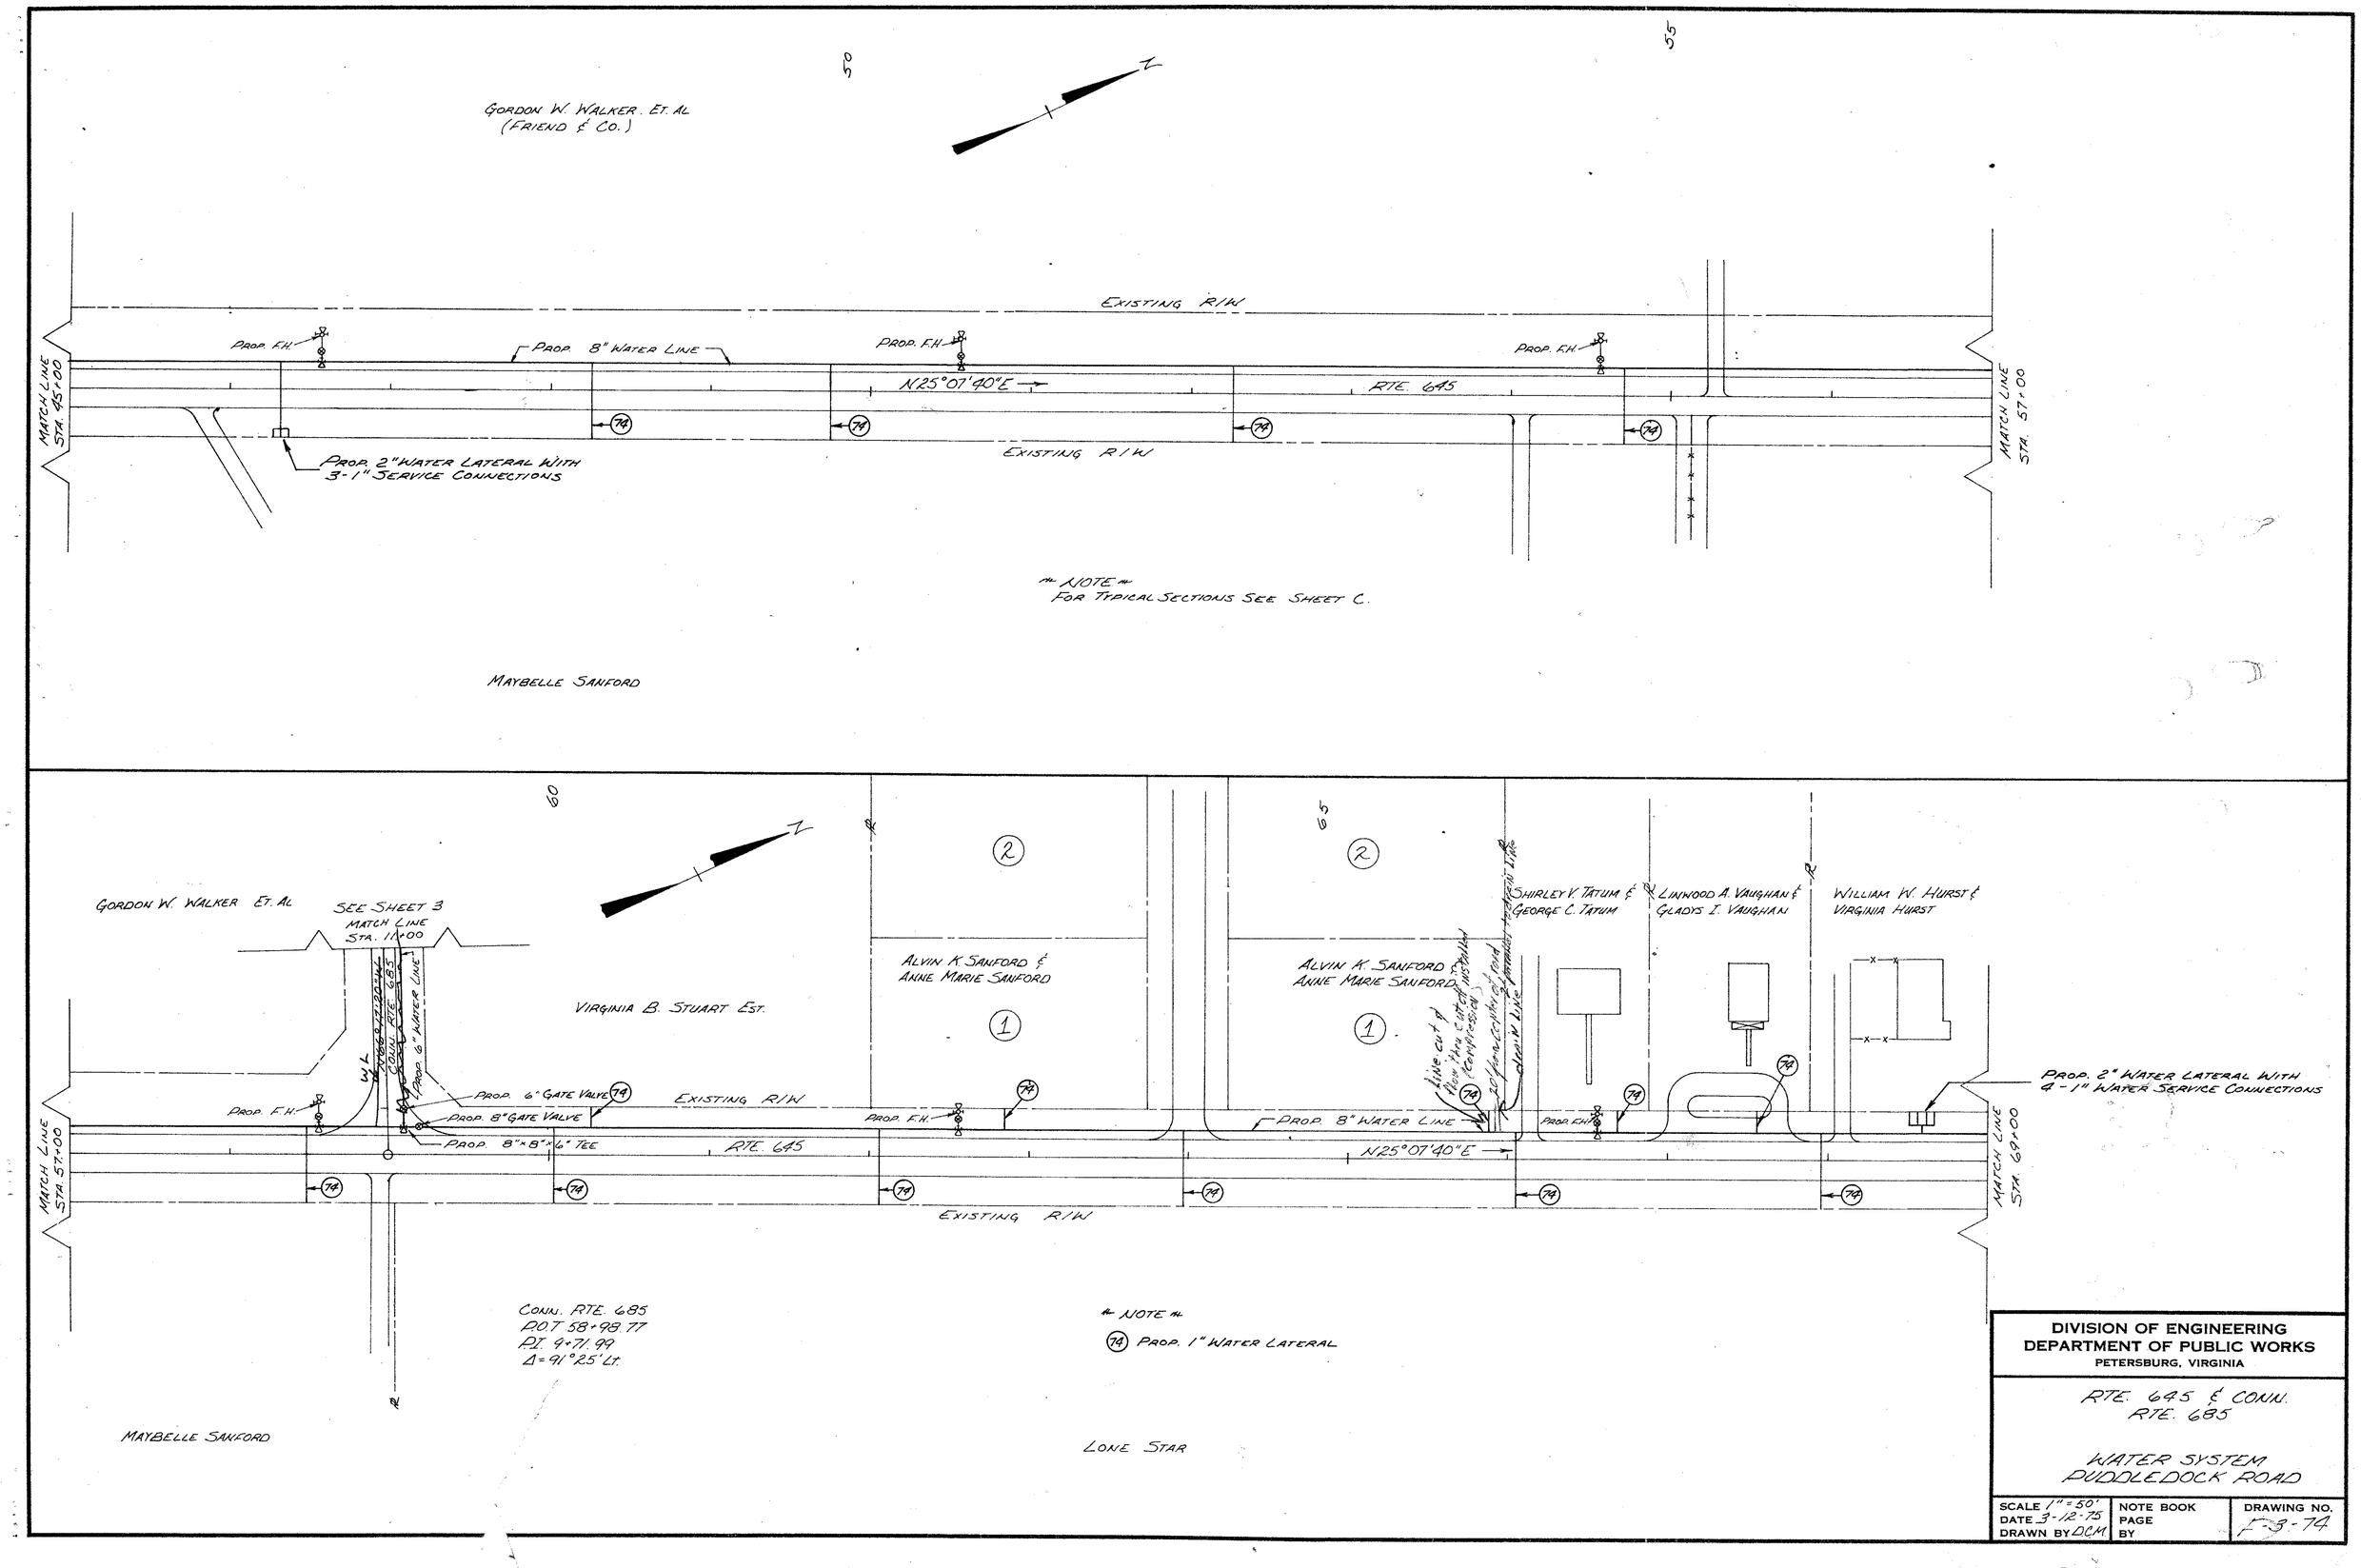

DIVISION OF ENGINEERING
DEPARTMENT OF PUBLIC WORKS
PETERSBURG, VIRGINIA

RTE. 645 & CONN.
RTE. 685

WATER SYSTEM
PUDDLEDOCK ROAD

SCALE 1" = 50'	NOTE BOOK	DRAWING NO.
DATE 3-12-75	PAGE	F-3-74
DRAWN BY DCM	BY	