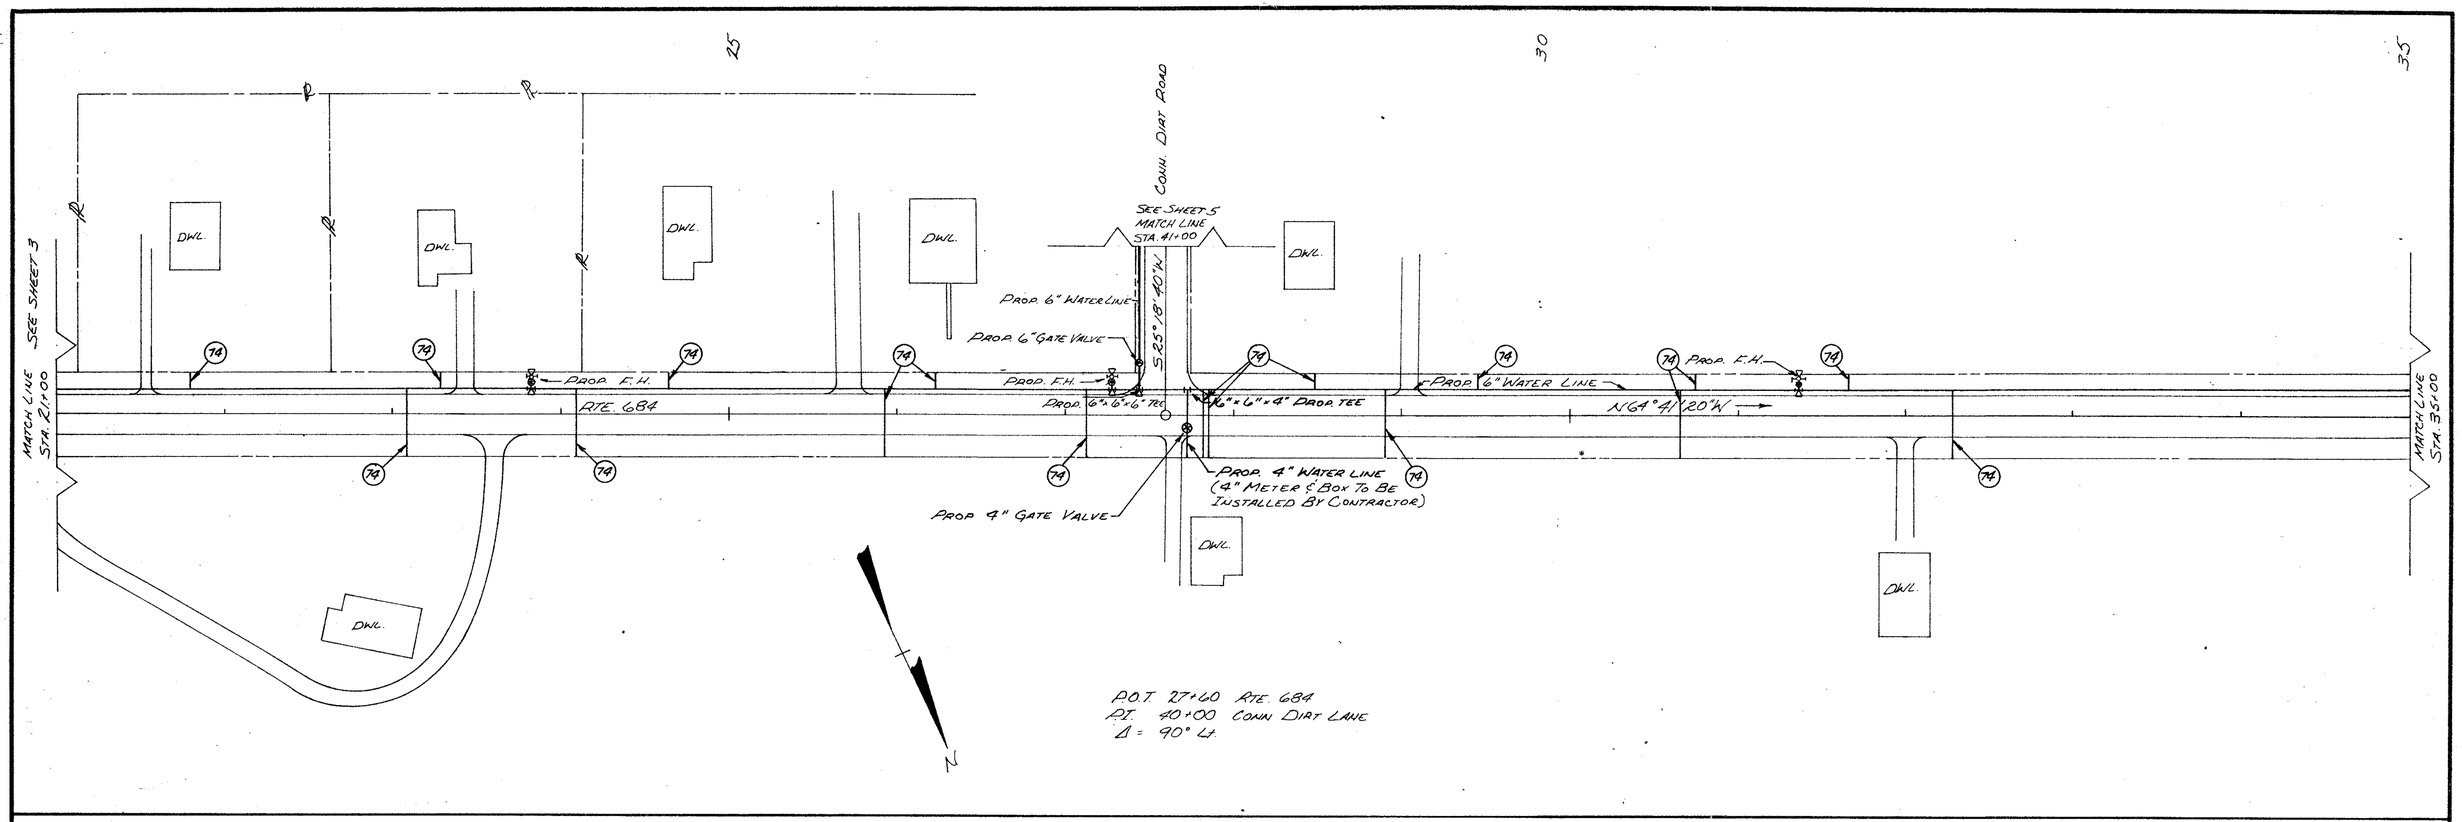

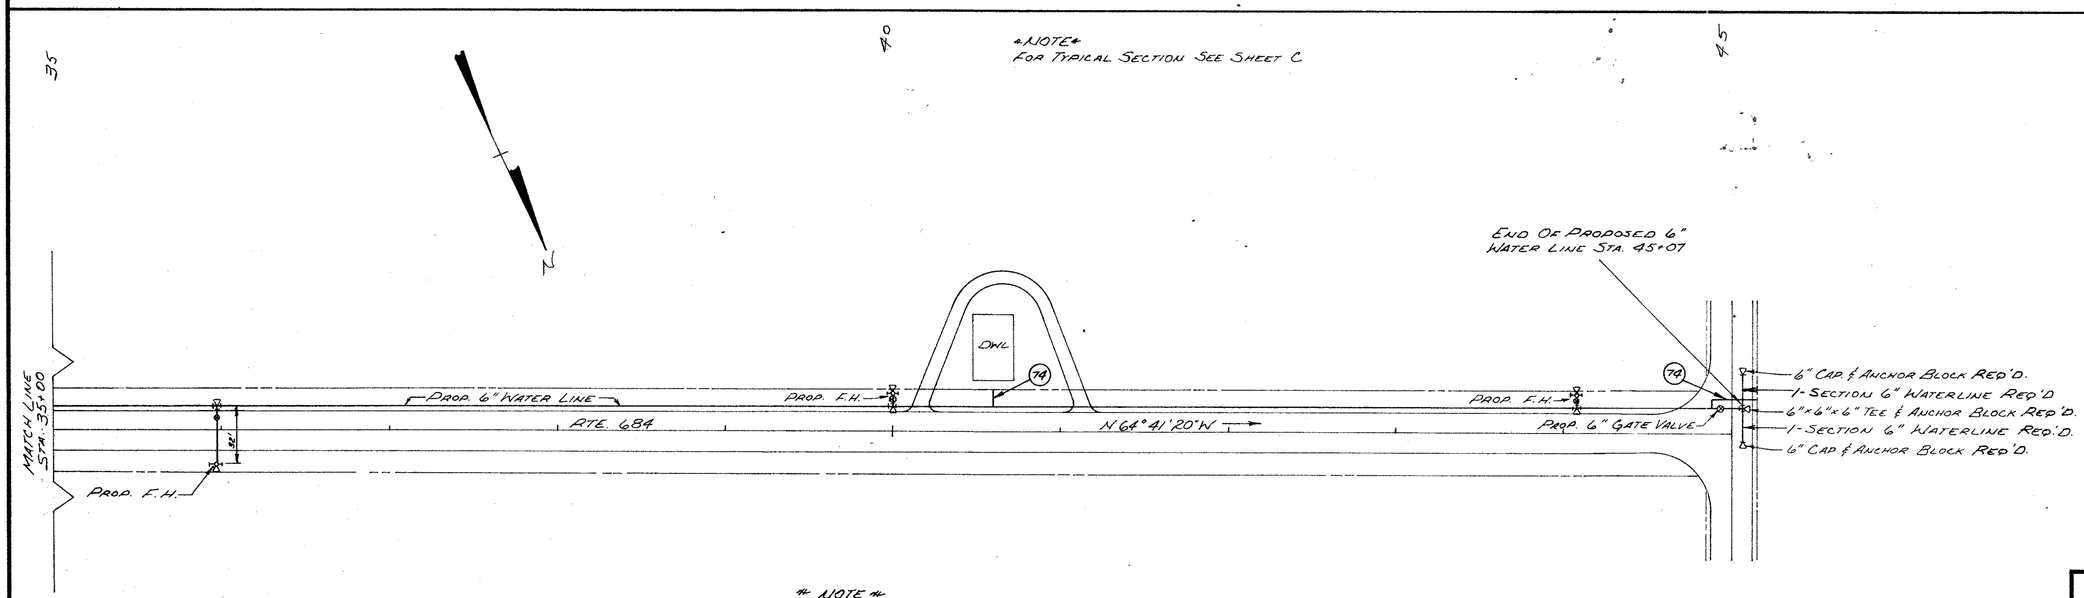

* NOTE *
(74) PROP. 1" WATER LATERAL

DIVISION OF ENGINEERING
DEPARTMENT OF PUBLIC WORKS
PETERSBURG, VIRGINIA

RTE. 684 & CONNECTIONS

WATER SYSTEM
PUDDLEDOCK ROAD

SCALE 1" = 50" DATE 4-22-75 DRAWN BY DCM	NOTE BOOK PAGE BY	DRAWING NO. F-3-74