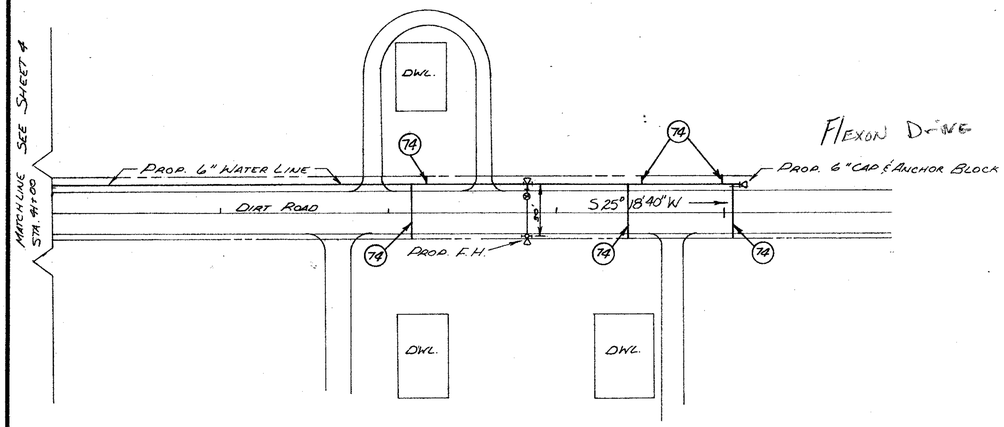

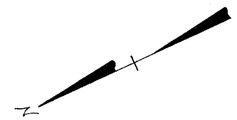

* NOTE *

(74) PROP. 1" WATER LATERALS

DIVISION OF ENGINEERING DEPARTMENT OF PUBLIC WORKS PETERSBURG, VIRGINIA		
DIRT ROAD WATER SYSTEM PUDDLEDOCK ROAD		
SCALE 1" = 50' DATE 3-20-75 DRAWN BY D.C.M.	NOTE BOOK PAGE BY	DRAWING NO. F-3-74