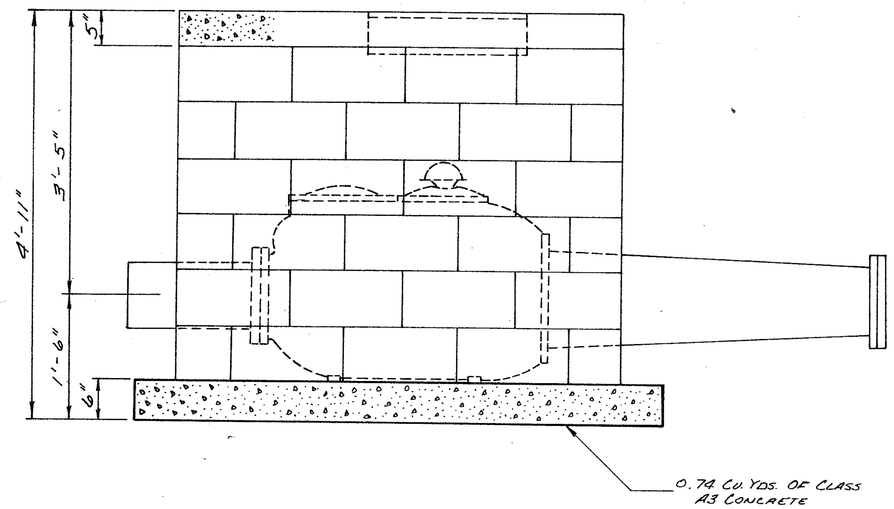

SIDE VIEW OF METER VAULT

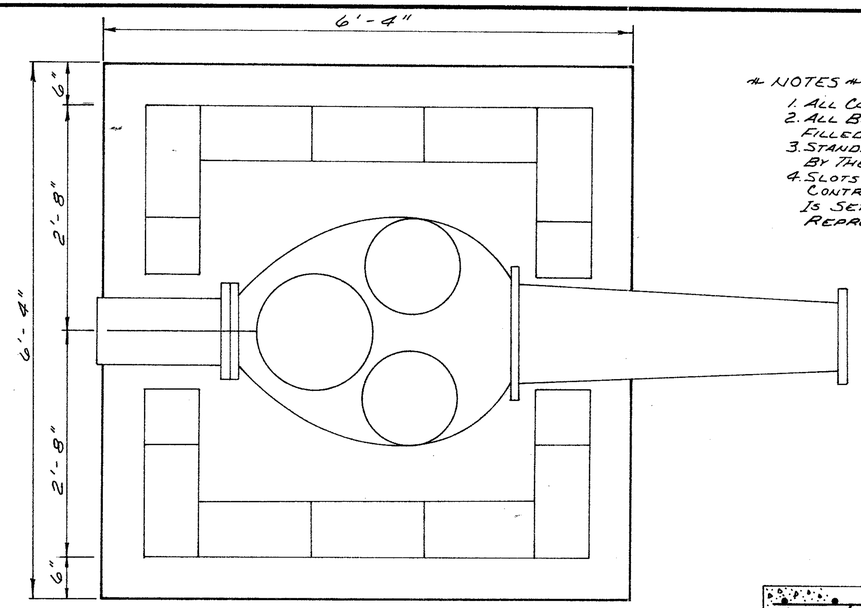

TOP VIEW OF METER VAULT

NOTES

1. ALL CONCRETE ITEMS TO BE CLASS A3 OR BETTER.
2. ALL BLOCK TO BE 8"×8"×16" SOLITE BLOCK AND TO BE FILLED SOLID WITH MORTAR.
3. STANDARD MANHOLE FRAME & COVER TO BE FURNISHED BY THE CITY OF PETERSBURG.
4. SLOTS FOR METER EXTENSIONS TO BE SEALED BY CONTRACTOR WITH BRICK AND MORTAR AFTER METER IS SET AND APPROVED BY THE CITY ENGINEER OR HIS REPRESENTATIVE.

SIDE VIEW OF TOP

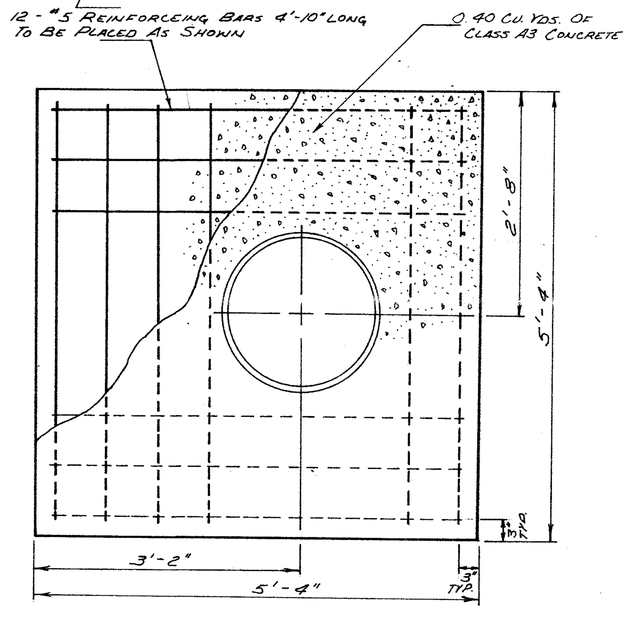

TOP VIEW OF TOP

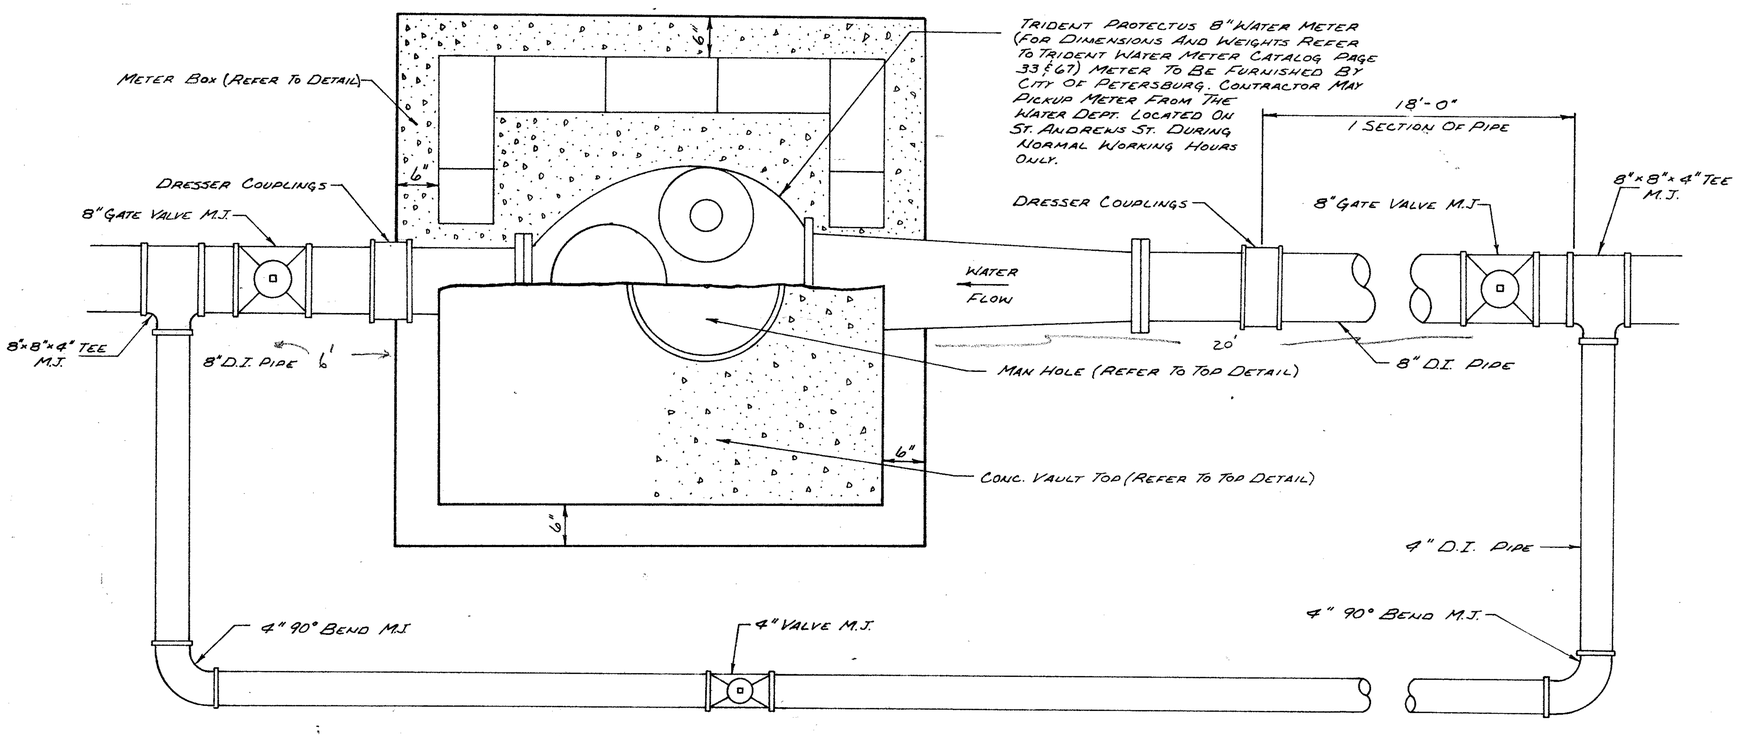

PLAN DETAIL OF BY-PASS

DIVISION OF ENGINEERING DEPARTMENT OF PUBLIC WORKS PETERSBURG, VIRGINIA		
METER VAULT WATER SYSTEM PUDDLEDOCK ROAD		
SCALE 1"=1' DATE 4-18-75 DRAWN BY DCM	NOTE BOOK PAGE BY	DRAWING NO. E-3-74

SHEET E