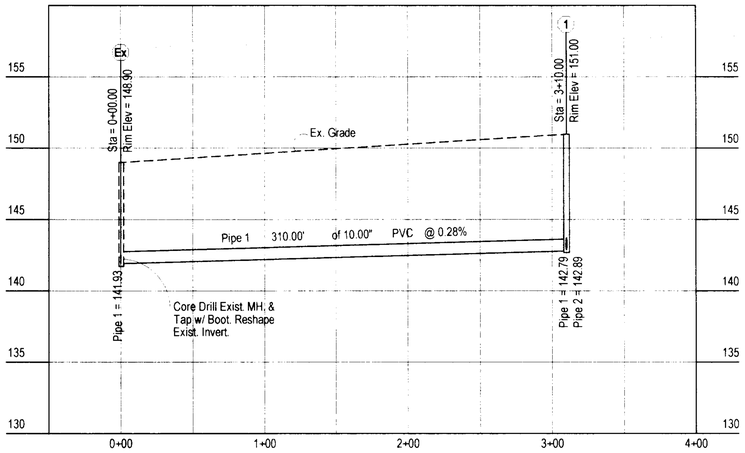

Sanitary Sewer Profile

Scale: Vert.: 1" = 5', Horiz.: 1" = 50'

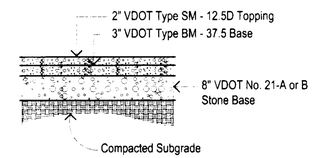

Pavement Detail

Not To Scale

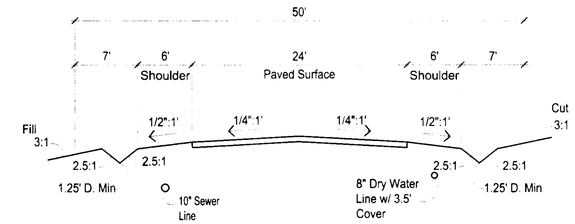

Typical Road Section

Not To Scale

Note: All Road Work Shall Comply w/ VDOT Standards. See Constr. Notes Sh. 1 & MS-19 Notes Sh. 4.

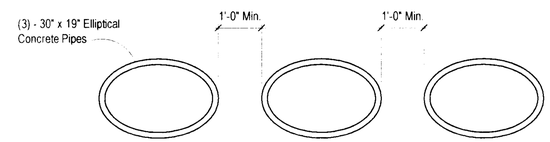

New Culvert Detail

No Scale

@ Station 4 + 80.00

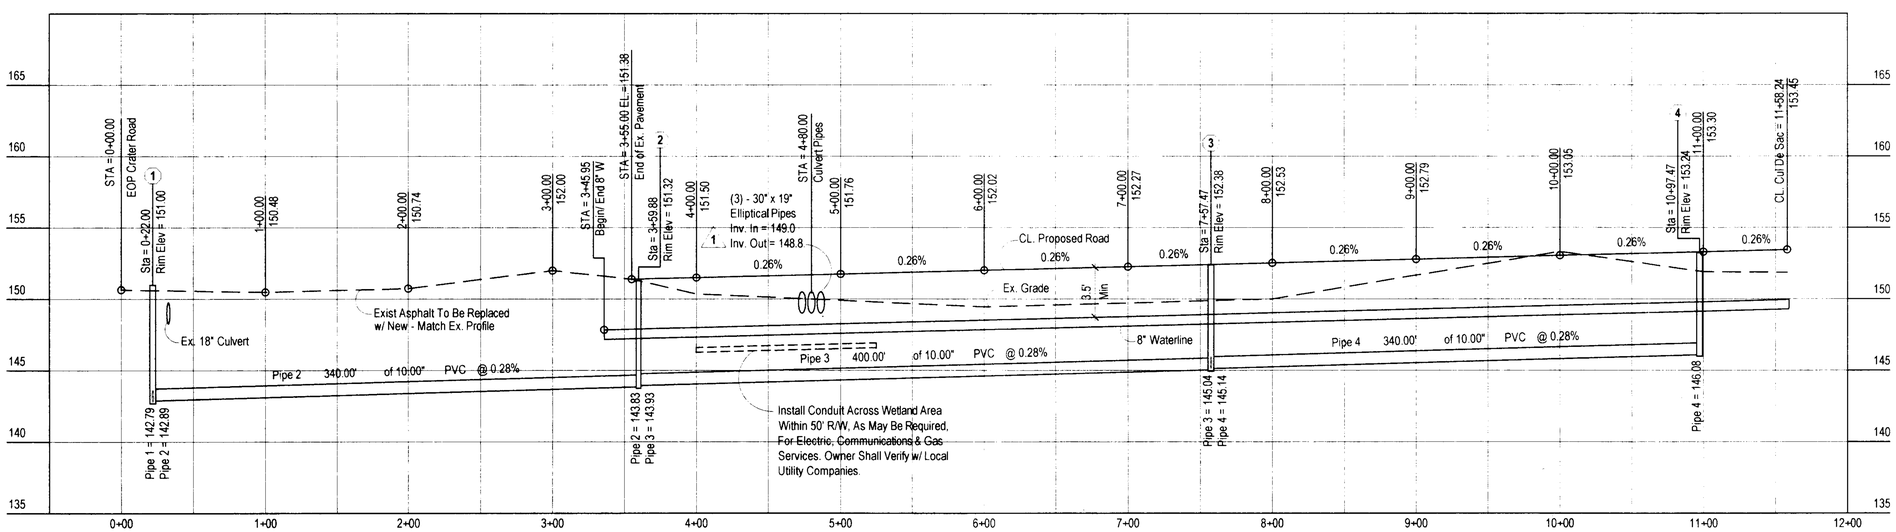

Sanitary Sewer Profile

Scale: Vert.: 1" = 5', Horiz.: 1" = 50'

SS Profiles & Notes

Ravenswood Industrial Park

Phase One

Prince George County, Virginia

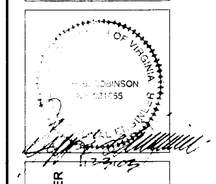

CONSULTING ENGINEER
Post Office Box 66
Emporia, Virginia 23847
434-634-8665 ph
434-634-0254 fx
jrallpc@aol.com

JEFF ROBINSON & ASSOCIATES, LLPC

October 10, 2002
Rev.: Nov. 18, 2002
Rev.: Jan. 22, 2003

© This document is the sole property of Jeff Robinson & Associates, LLPC, Emporia, Virginia. The reproduction in whole or in part, or the modification of any detail or design may not be made without express written consent.

F:\Projects\JOB FileSite Plans\2002\02-128 Ravenswood Ind Park\02-128 Sh 3 SS Profile.dwg, 01/23/2003 02:15:15 PM, HP DJ430