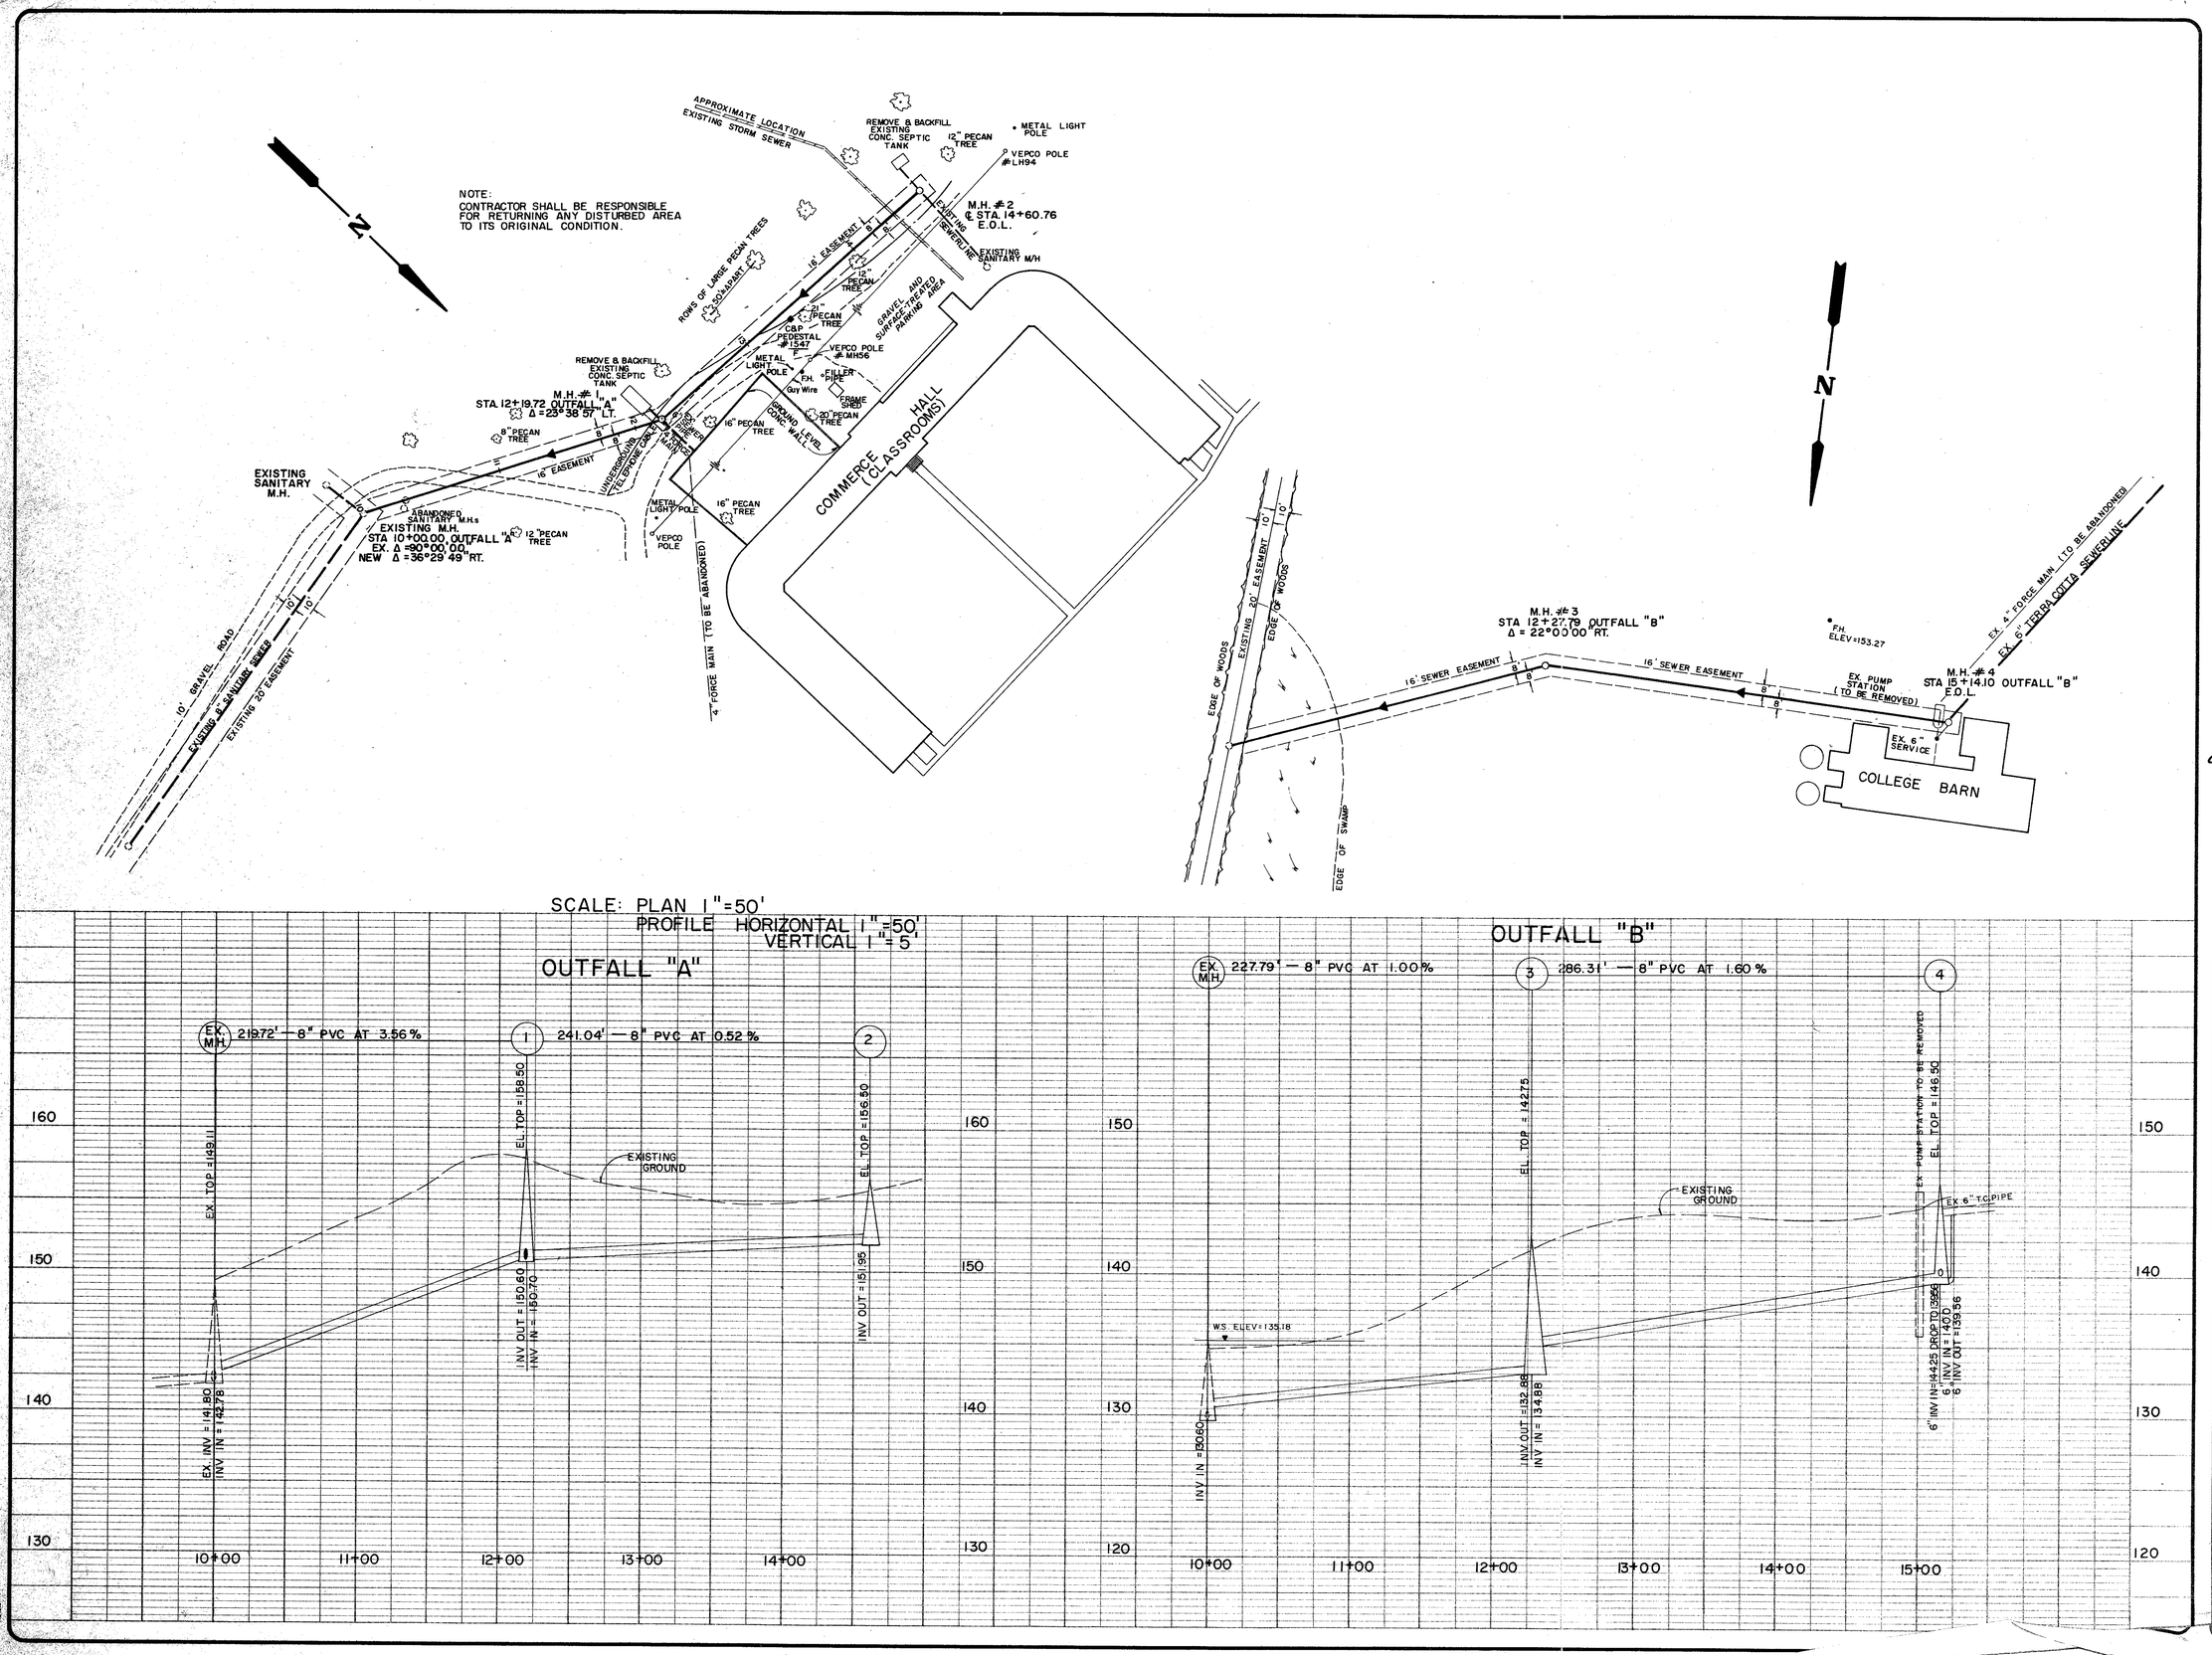

CHARLES C. TOWNES & ASSOCIATES, P.C.
Engineers, Planners, Land Surveyors
110 Norfolk Ave., P.O. Box 97
Colonial Heights, Va. 23834
804-526-6766

COMMONWEALTH OF VIRGINIA
CHARLES C. TOWNES
CERTIFICATE No. # 10478
PROFESSIONAL ENGINEER

SANITARY SEWER IMPROVEMENTS
RICHARD BLAND COLLEGE
RIVES DISTRICT
PRINCE GEORGE COUNTY, VIRGINIA

PLAN AND PROFILE

REVISIONS	
DATE	ITEM

DATE: FEBRUARY 13, 1989
SCALE: AS NOTED
DRAWN BY: LJT
CHECKED BY: SRH
J.B. # 891617-30
SHEET # 2 OF 2