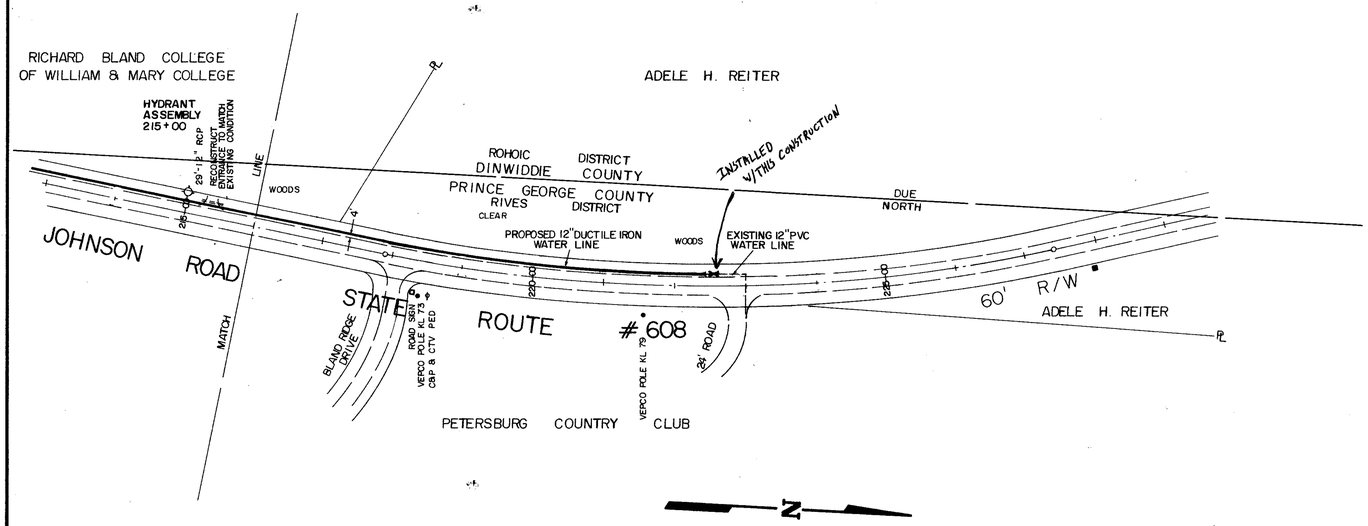

NOTE HYDRANT ASSEMBLIES INCLUDE A 6" GATE VALVE & BOX

PLAN SCALE : 1" = 100'

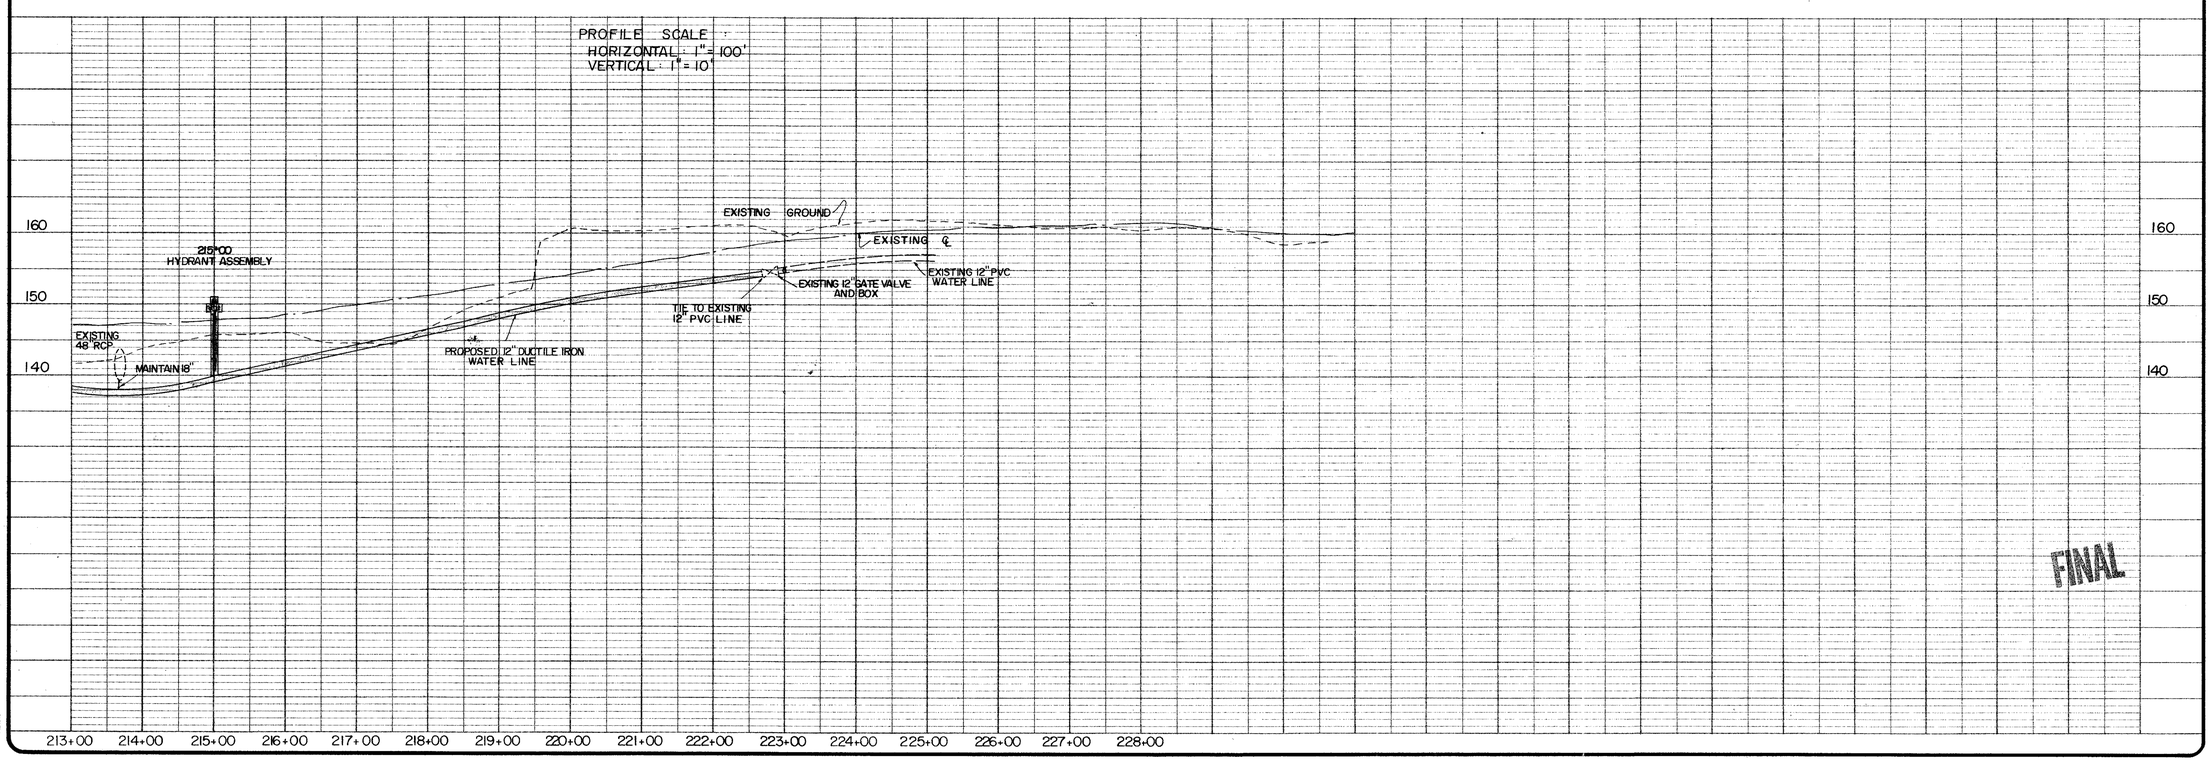

FINAL

CHARLES C. TOWNES & ASSOCIATES, P.C.
Engineers, Planners, Land Surveyors
9842 Lori Road, Suite 201
Chesterfield, Virginia, 23832
(804) 748-9011

COMMONWEALTH OF VIRGINIA
CHARLES E. TOWNES
CERTIFICATE No. 10338
PROFESSIONAL ENGINEER

RICHARD BLAND COLLEGE WATERLINE EXTENSION
RIVES DISTRICT, PRINCE GEORGE COUNTY &
ROHOIC DISTRICT, DINWIDDIE COUNTY, VIRGINIA

PLAN AND PROFILE

REVISIONS	
DATE	ITEM
3-1-93	per County and State

DATE
JAN. 19, 1993

SCALE
AS SHOWN

DRAWN BY
HJH RTT

CHECKED BY

F.B. #

SHEET #
3 OF 3