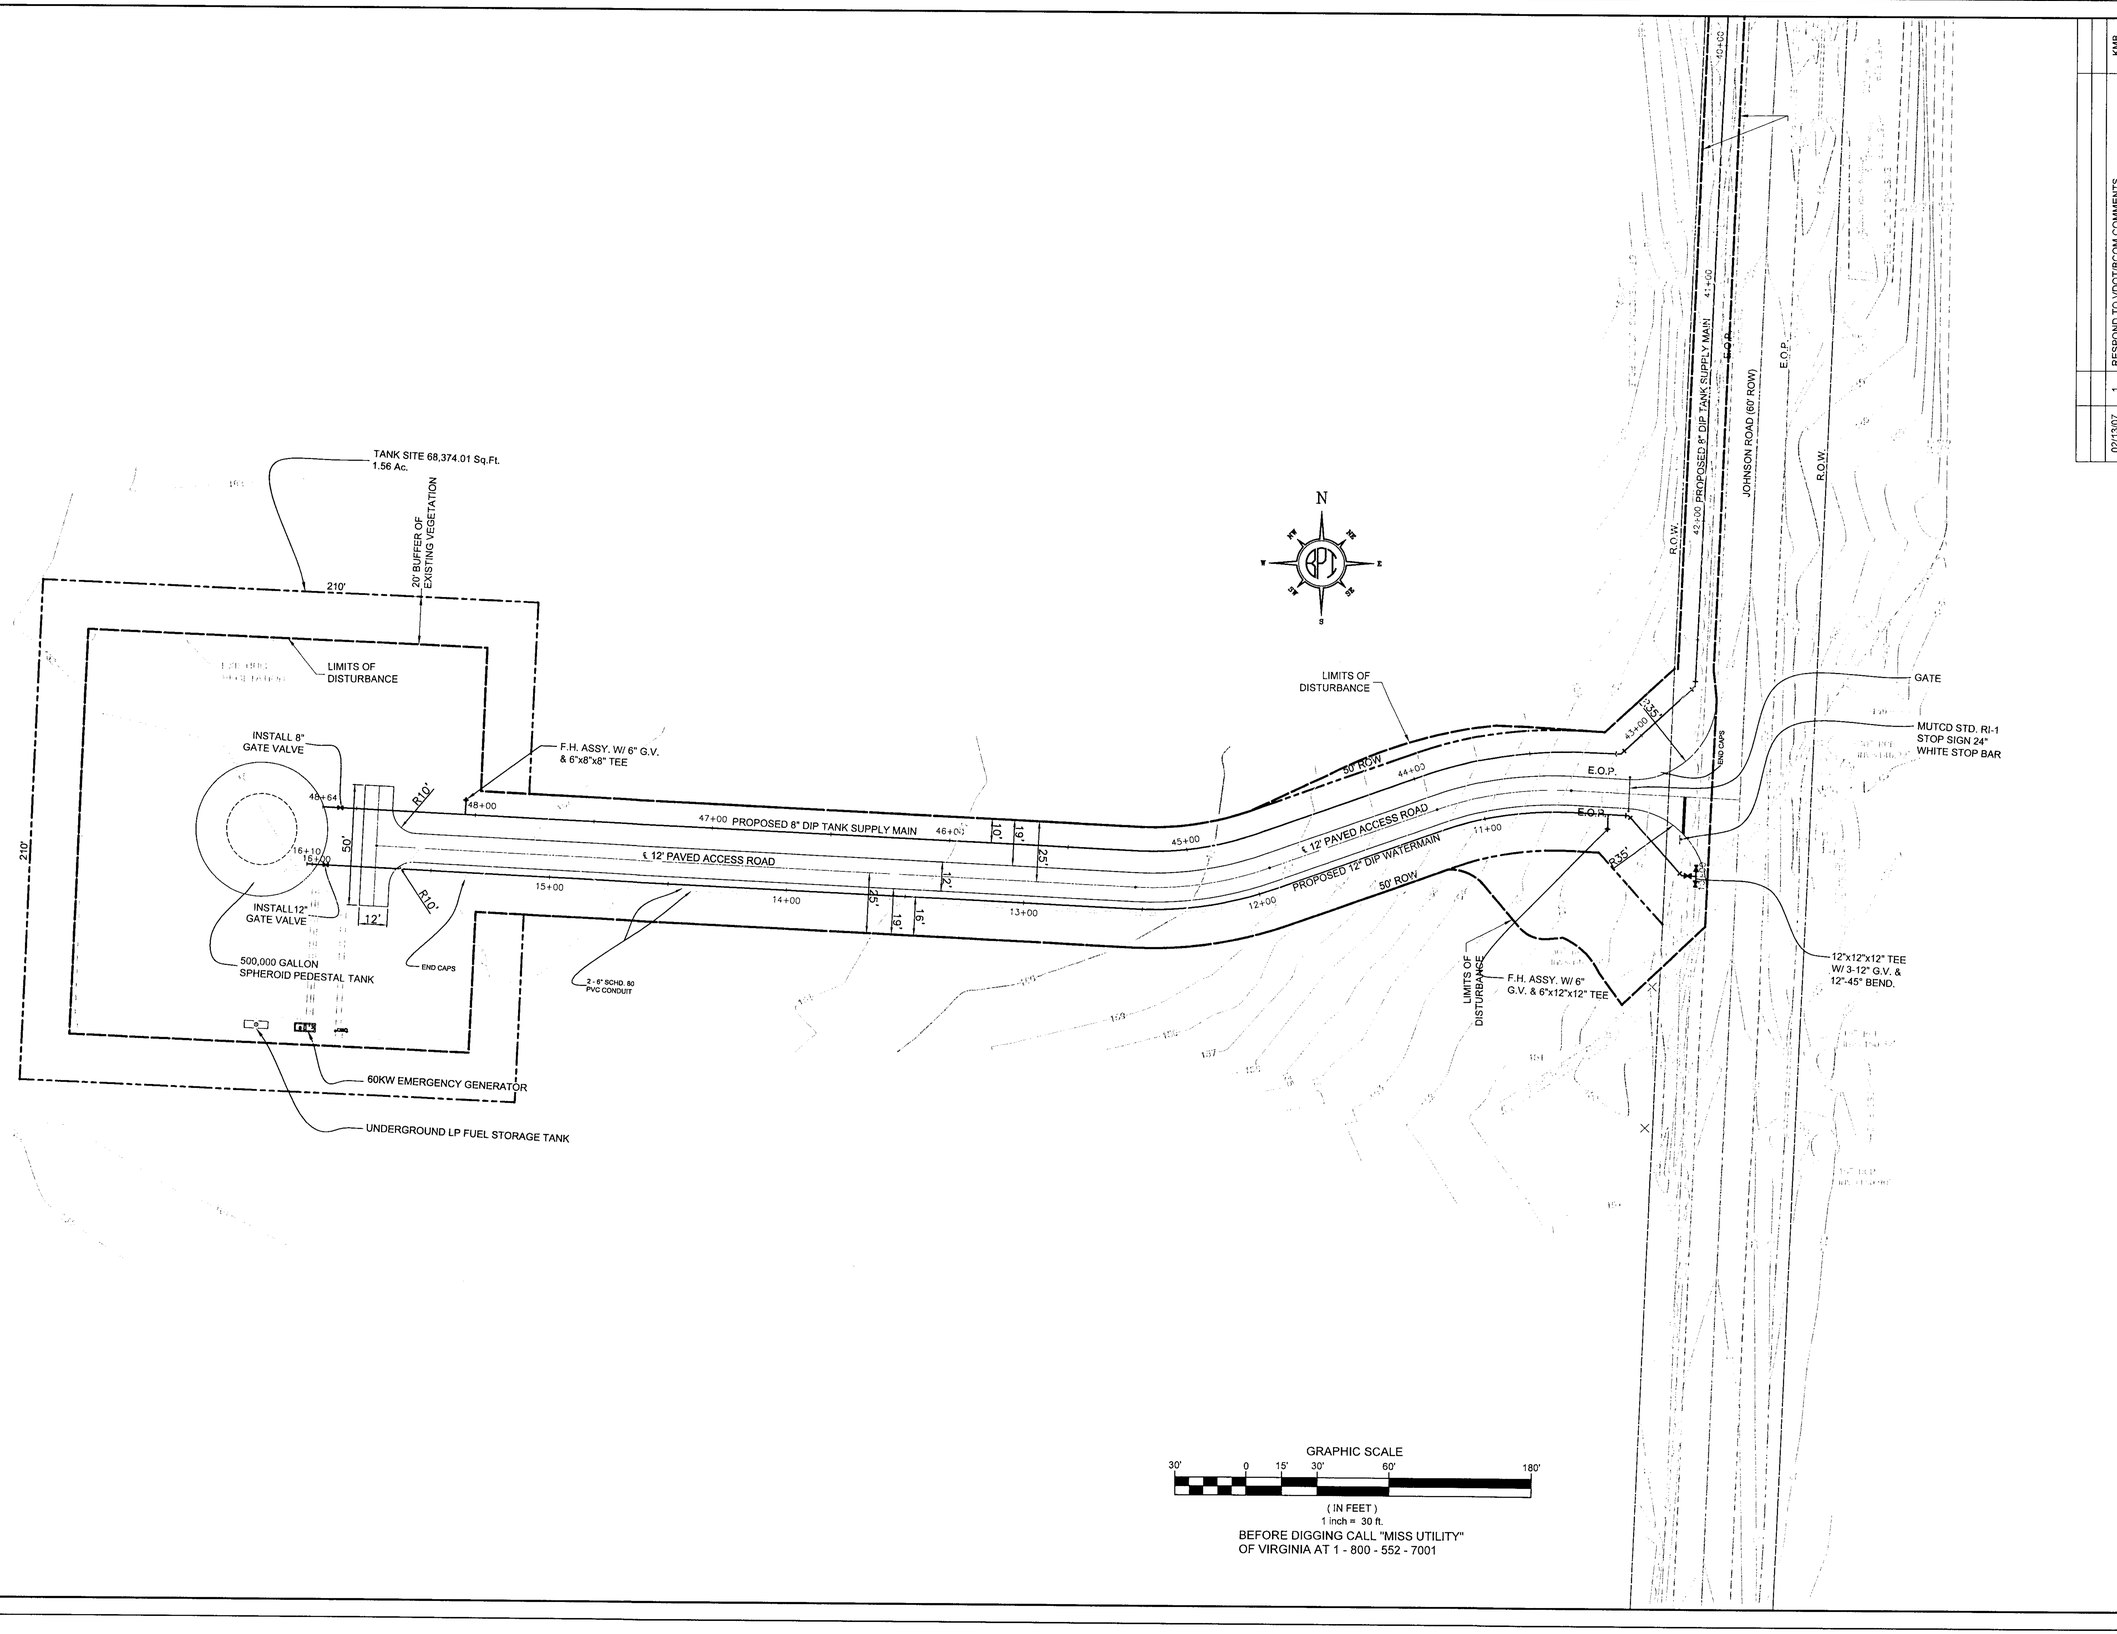

NO.	DATE	REVISION	APPROVAL
1	02/13/07	RESPOND TO VDOT/BCOM COMMENTS	KMB

Bury+Partners
ENGINEERING SOLUTIONS
4095 Ironbound Road, Suite 200
Williamsburg, Virginia 23188
Tel. (757) 229-1776 Fax (757) 229-4693

Bury+Partners, Inc. ©Copyright 2006

COMMONWEALTH OF VIRGINIA
KENNETH M. DAMBUTT
No. 028257
2/16/07
PROFESSIONAL ENGINEER

LANDSCAPE PLAN

RICHARD BLAND COLLEGE CONSTRUCTION OF ELEVATED WATER STORAGE TANK

PRINCE GEORGE & DINWIDDIE COUNTY VIRGINIA

PLOTTING SCALE: 1" = 30'
DATE PLOTTED: 12/22/2006
FILE: C14.dwg
DRAWN BY: GTS
DESIGNED BY: DJM
REVIEWED BY: KMB
PROJECT NO.: 21064-0004

SHEET
C14
OF

I:\21064 - Richard Bland College\RBC Tanks\Sheets\Water\Storage Tank Drawings\C14.dwg