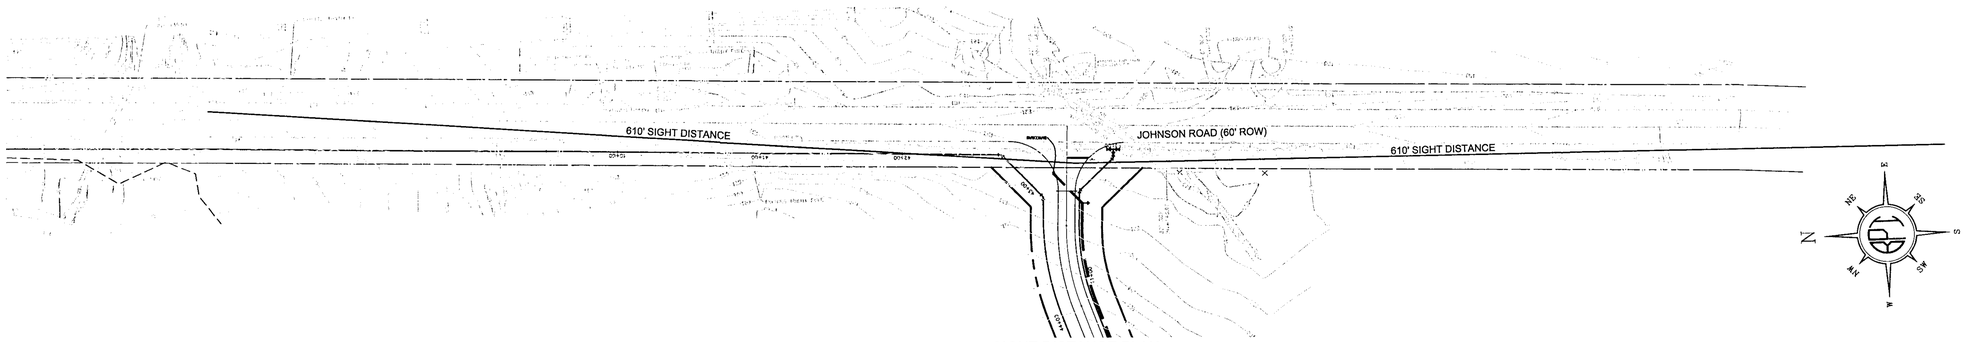

SIGHT DISTANCE PLAN
SCALE: 1" = 50'

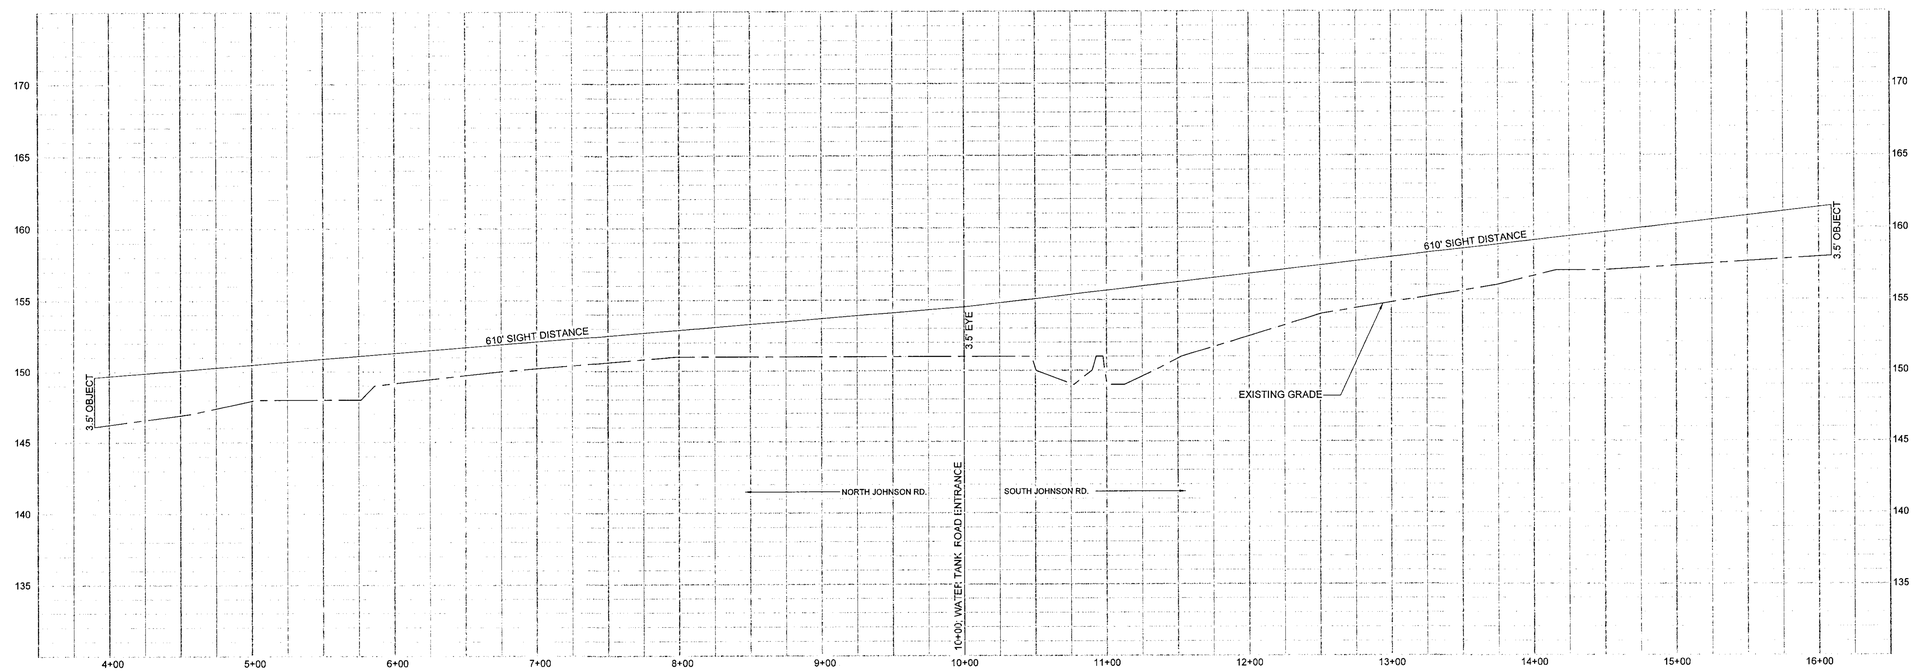

SIGHT DISTANCE PROFILE
HORIZONTAL SCALE: 1" = 50'
VERTICAL SCALE: 1" = 5'

GRAPHIC SCALE
20' 0 10' 20' 40' 80'
2' 0
(IN FEET)
1 inch = 20 ft.

BEFORE DIGGING CALL "MISS UTILITY"
OF VIRGINIA AT 1 - 800 - 552 - 7001

DATE	NO.	REVISION	APPROVAL
02/13/07	1	RESPOND TO VDOT/RCOM COMMENTS	KMB

Bury+Partners
ENGINEERING SOLUTIONS
4095 Ironbound Road, Suite 200
Williamsburg, Virginia 23188
Tel. (757) 229-1776 Fax (757) 229-4683
Bury+Partners, Inc. ©Copyright 2006

COMMONWEALTH OF VIRGINIA
KENNETH M. BAYBUTT
No. 029257
2/14/07
PROFESSIONAL ENGINEER

SIGHT DISTANCE PLAN AND PROFILE

RICHARD BLAND COLLEGE CONSTRUCTION OF ELEVATED WATER STORAGE TANK

PRINCE GEORGE & DINWIDDIE COUNTY VIRGINIA

PLOTTING SCALE: 1" = 20'
DATE PLOTTED: 12/22/2006
FILE: C15.dwg
DRAWN BY: GTS
DESIGNED BY: DJM
REVIEWED BY: KMB
PROJECT NO.: 210640004

SHEET
C15
OF

I:\21064 - Richard Bland College\RBC Tanks\Sheets\Water\Storage Tank Drawings\C15.dwg