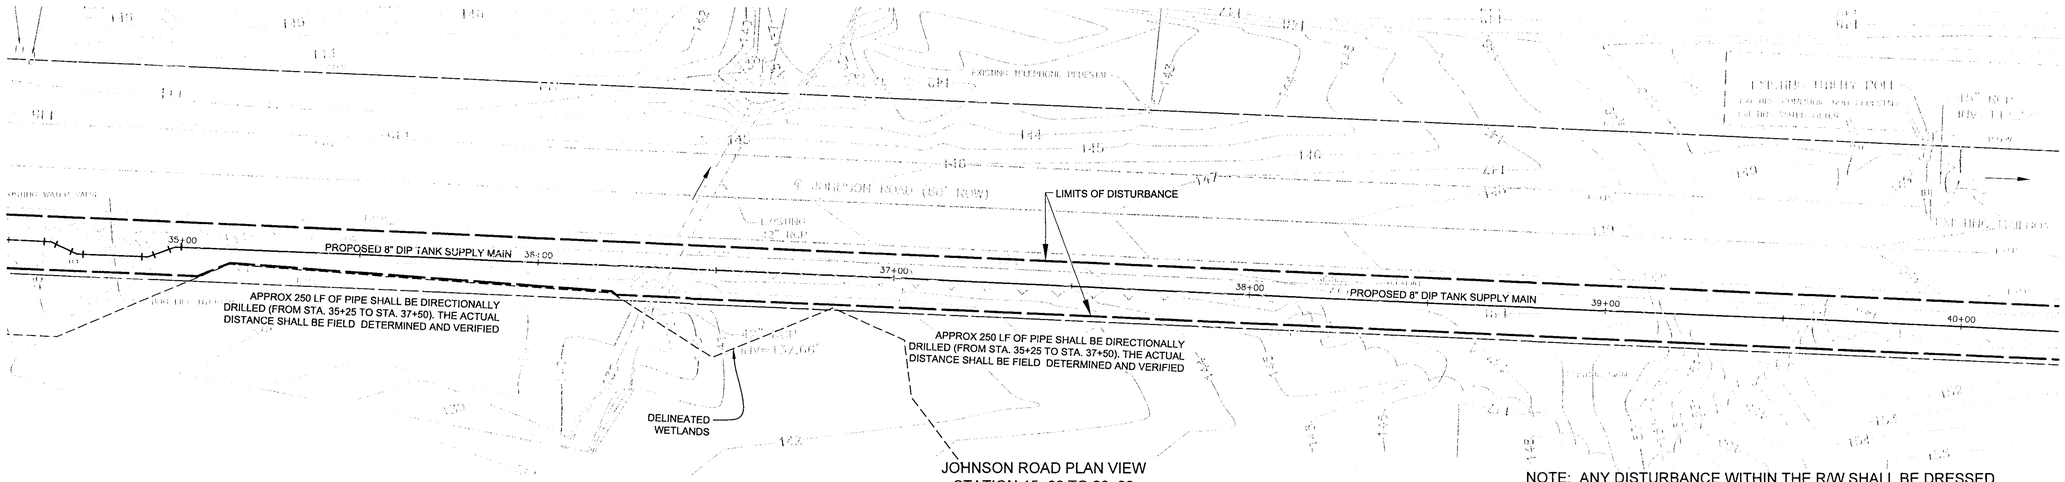

JOHNSON ROAD PLAN VIEW
STATION 15+00 TO 20+00
SCALE: 1" = 20'

NOTE: ANY DISTURBANCE WITHIN THE R/W SHALL BE DRESSED UP, SEEDED AND MULCHED. ANY EXISTING ROADSIDE CHANNELS SHALL BE RESTORED TO THE CHANNEL SHAPE THAT EXISTED PRIOR TO THE CONSTRUCTION ACTIVITY.

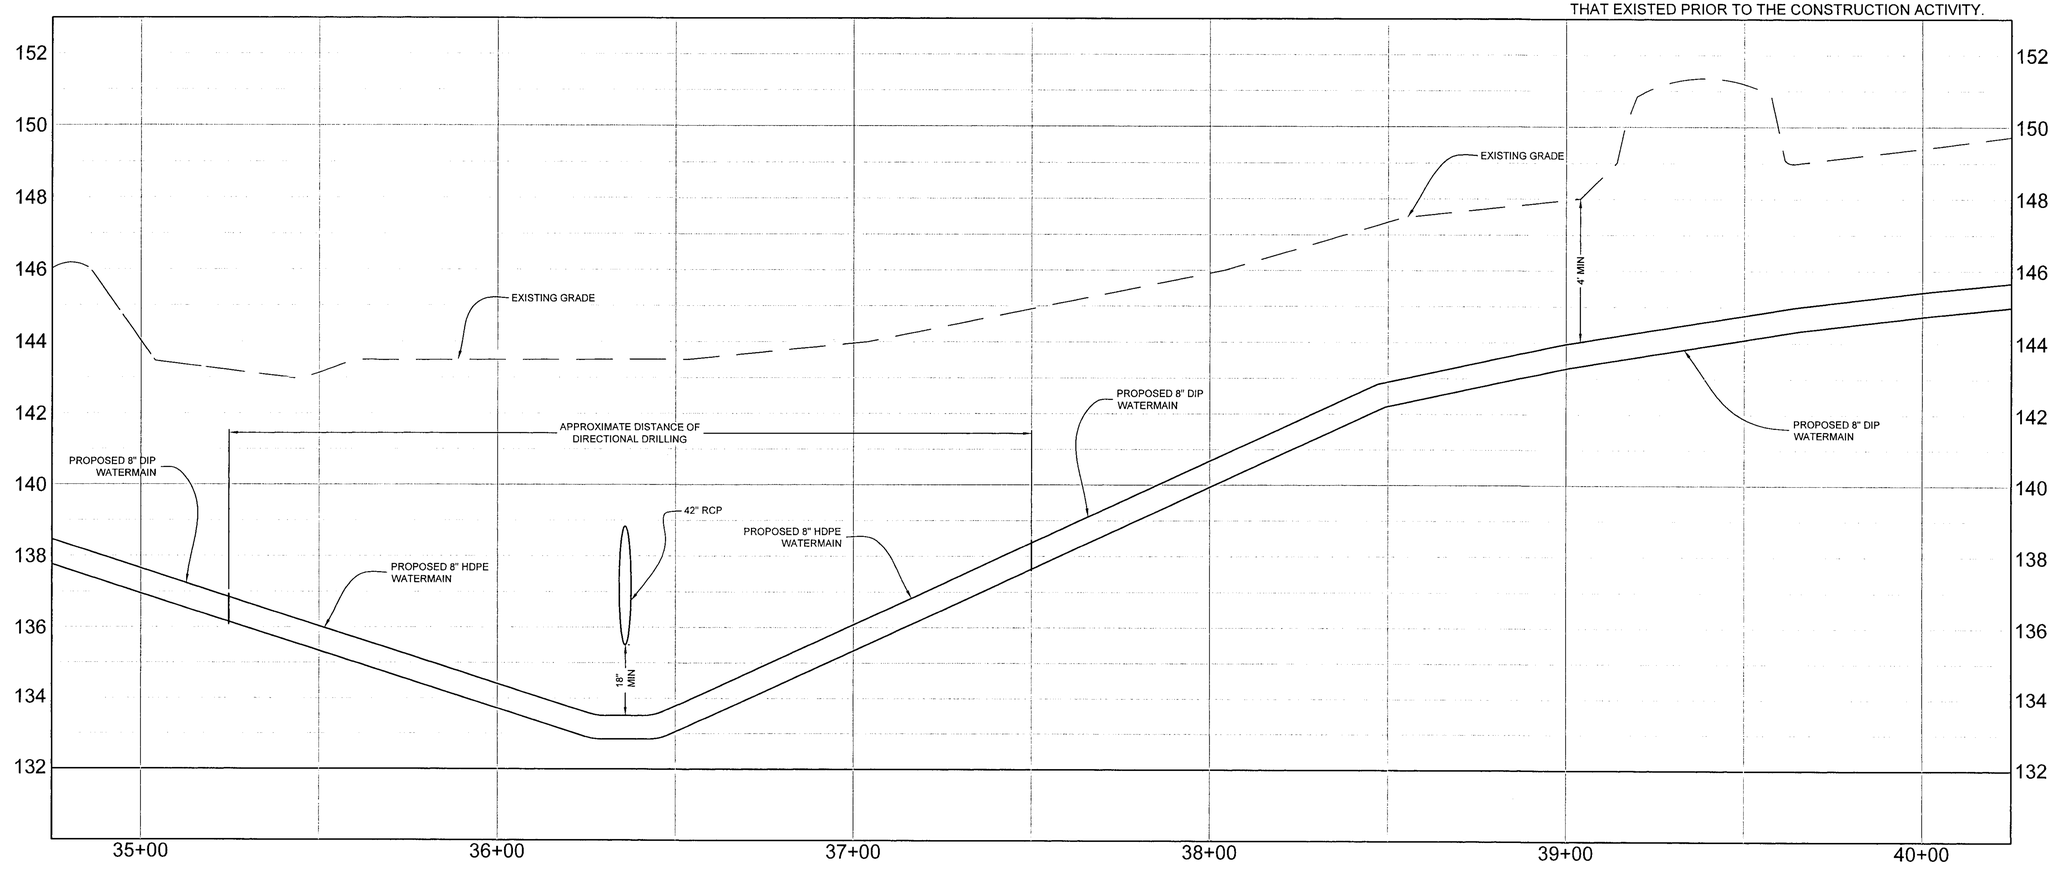

PROFILE JOHNSON ROAD TANK SUPPLY MAIN
STATION 15+00 TO 20+00
HORIZONTAL SCALE: 1" = 20'
VERTICAL SCALE: 1" = 2'

GRAPHIC SCALE
20' 0 10' 20' 40' 80'
2' 0
(IN FEET)
1 inch = 20 ft.

BEFORE DIGGING CALL "MISS UTILITY" OF VIRGINIA AT 1 - 800 - 552 - 7001

NO.	DATE	REVISION	APPROVAL
1	02/13/07	RESPOND TO VDOT/BCOM COMMENTS	KMB

Burry+Partners
ENGINEERING SOLUTIONS
4095 Ironbound Road, Suite 200
Williamsburg, Virginia 23188
Tel. (757) 229-1776 Fax (757) 229-4083

Burry+Partners, Inc. ©Copyright 2006

COMMONWEALTH OF VIRGINIA
KENNETH M. BATBUTT
No. 028257
2/16/07
PROFESSIONAL ENGINEER

PLAN & PROFILE JOHNSON ROAD TANK SUPPLY MAIN STATION 35+00 - 40+00

RICHARD BLAND COLLEGE CONSTRUCTION OF ELEVATED WATER STORAGE TANK

PRINCE GEORGE & DINWIDDIE COUNTY VIRGINIA

PLOTTING SCALE: 1" = 20'
DATE PLOTTED: 12/22/2006
FILE: C7.dwg
DRAWN BY: GTS
DESIGNED BY: DJM
REVIEWED BY: KMB
PROJECT NO.: 210640004

SHEET C7 OF

I:\21064 - Richard Bland College\RBC Tanks\Sheets\Water\Storage Tank Drawings\C7.dwg