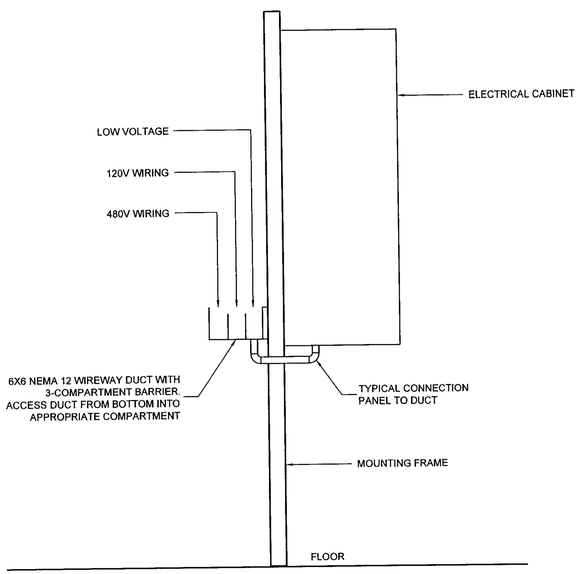

TYPICAL EQUIPMENT MOUNTING

NOT TO SCALE

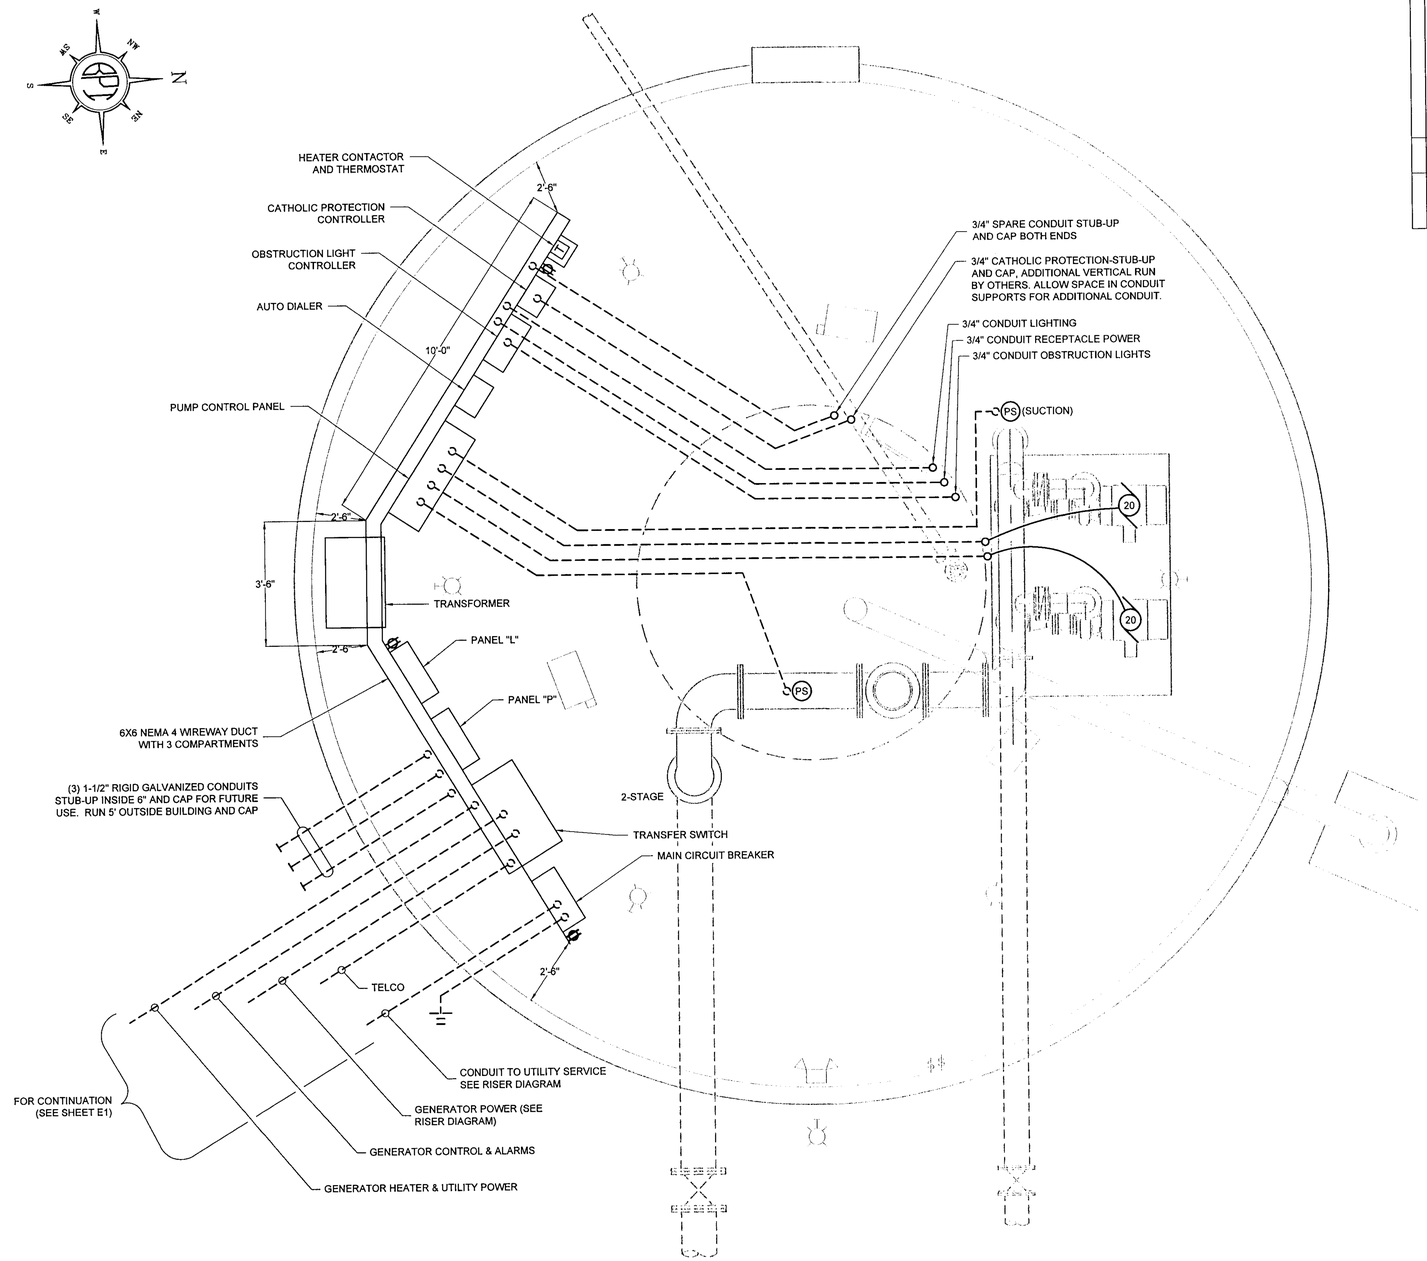

TANK ELECTRICAL LAYOUT

SCALE: 1/2" = 1'-0"

NO.	DATE	REVISION	APPROVAL
1	2/15/07	REVISED PER BCOM COMMENT DTD 1/5/07	

Bury+Partners
ENGINEERING SOLUTIONS
4095 Ironbound Road, Suite 200
Williamsburg, Virginia 23188
Tel. (757) 229-1776 Fax (757) 229-4663
Bury+Partners, Inc. ©Copyright 2006

COMMONWEALTH OF VIRGINIA
ROBERT ANDREW NEISZ
No. 10041
PROFESSIONAL ENGINEER
R.A. Neisz
2/14/07

EQUIPMENT MOUNTING AND UNDERFLOOR CONDUITS

RICHARD BLAND COLLEGE CONSTRUCTION OF ELEVATED WATER STORAGE TANK

VIRGINIA

PRINCE GEORGE & DINWIDDIE COUNTIES

PLOTTING SCALE: AS NOTED
DATE PLOTTED: 12/22/06
FILE: E2.dwg
DRAWN BY: CLT
DESIGNED BY: RAN
REVIEWED BY: RAN
PROJECT NO.: 210640004

SHEET E2 OF

\\21064 - Richard Bland College\RBC Tanks\Sheets\Water\Storage Tank Drawings\E2.dwg