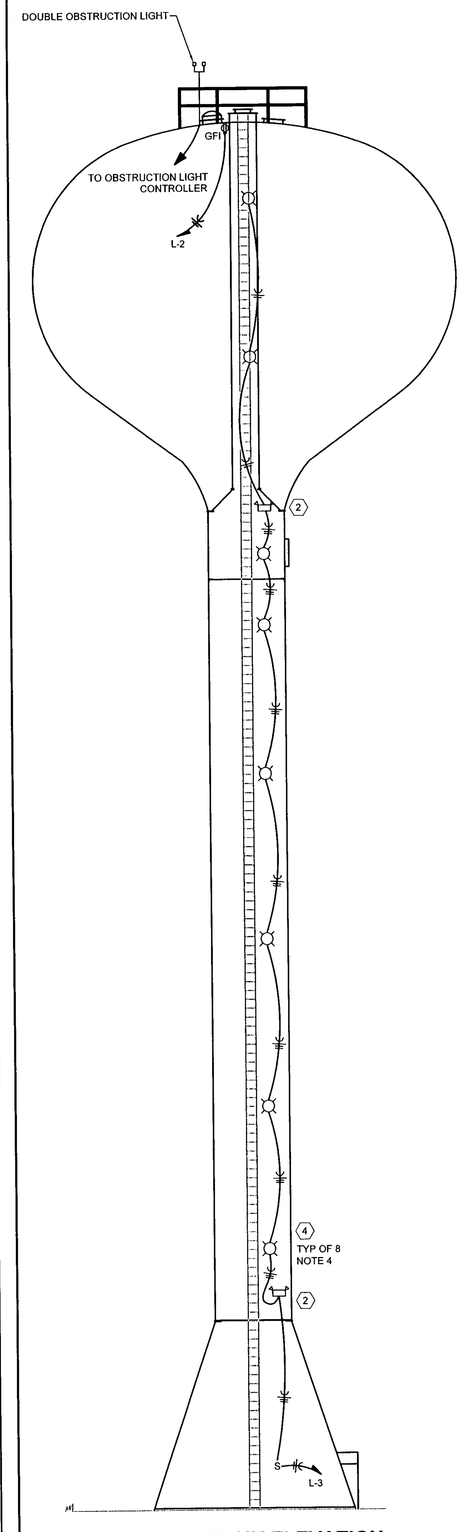

STORAGE TANK ELEVATION

SCALE: NTS

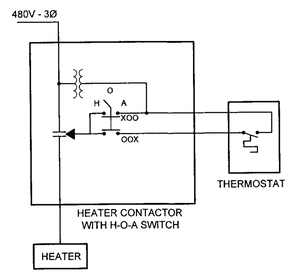

HEAT CONTROLLER DETAIL

NTS

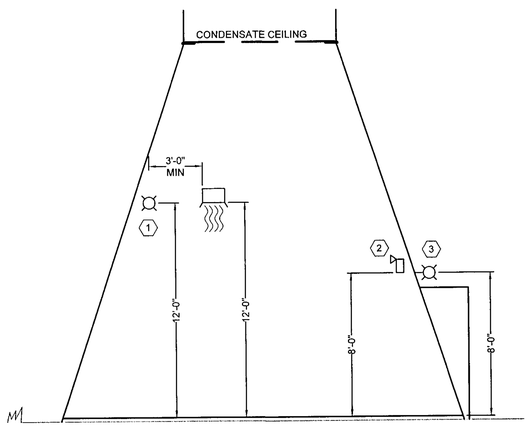

STORAGE TANK BASE ELEVATION

SCALE: 1/4"=1'-0"

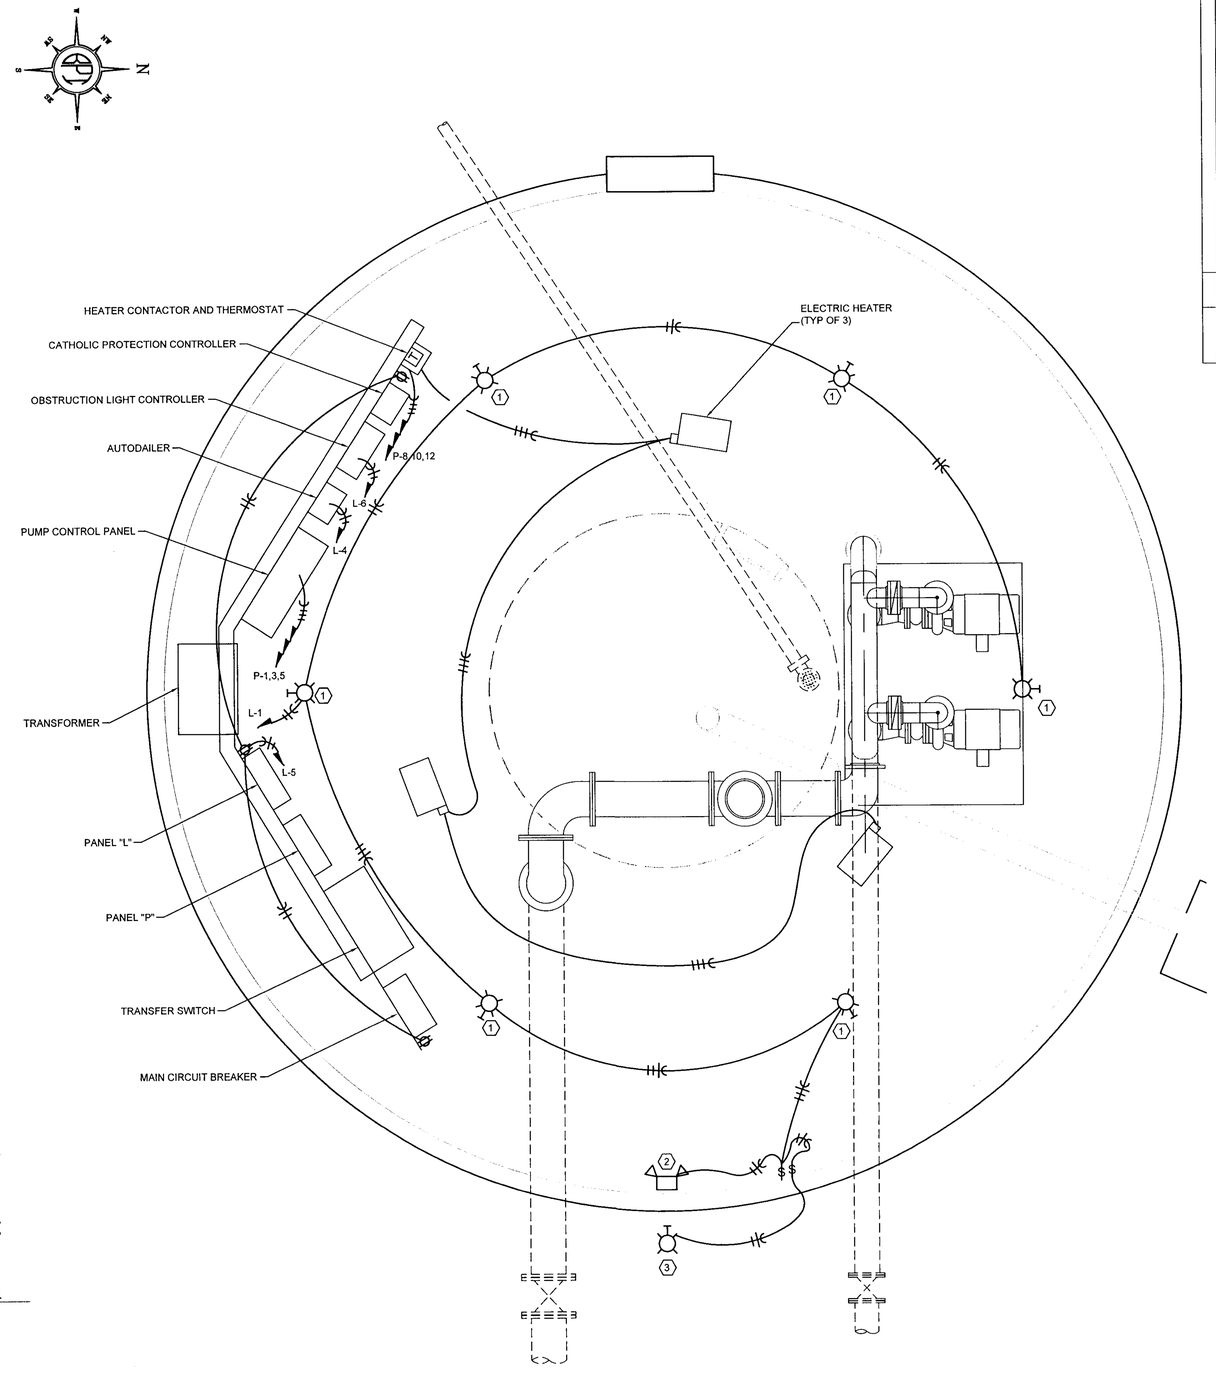

STORAGE TANK PLAN VIEW

SCALE: 1/2"=1'-0"

BEFORE DIGGING CALL "MISS UTILITY"
OF VIRGINIA AT 1-800-552-7001

NO.	DATE	REVISION	APPROVAL
1	2/19/07	REVISED PER BCOM COMMENT DTD 1/5/07	

Bury+Partners
ENGINEERING SOLUTIONS
4095 Ironbound Road, Suite 200
Williamsburg, Virginia 23188
Tel. (757) 229-1776 Fax (757) 229-4683
Bury+Partners, Inc. ©Copyright 2006

COMMONWEALTH OF VIRGINIA
ROBERT ANDREW NEISZ, III
No. 10041
PROFESSIONAL ENGINEER
R.A. Neisz
2/19/07

GENERAL POWER & LIGHTING PLAN

RICHARD BLAND COLLEGE CONSTRUCTION OF ELEVATED WATER STORAGE TANK

PRINCE GEORGE & DINWIDDIE COUNTY VIRGINIA

PLOTTING SCALE: AS NOTED
DATE PLOTTED: 12/22/06
FILE: E1.DWG
DRAWN BY: BCH
DESIGNED BY: RAN
REVIEWED BY: RAN
PROJECT NO.: 210640004

SHEET
E3
OF

I:\21064 - Richard Bland College\RBC Tanks\Sheets\Water\Storage Tank Drawings\E3.dwg