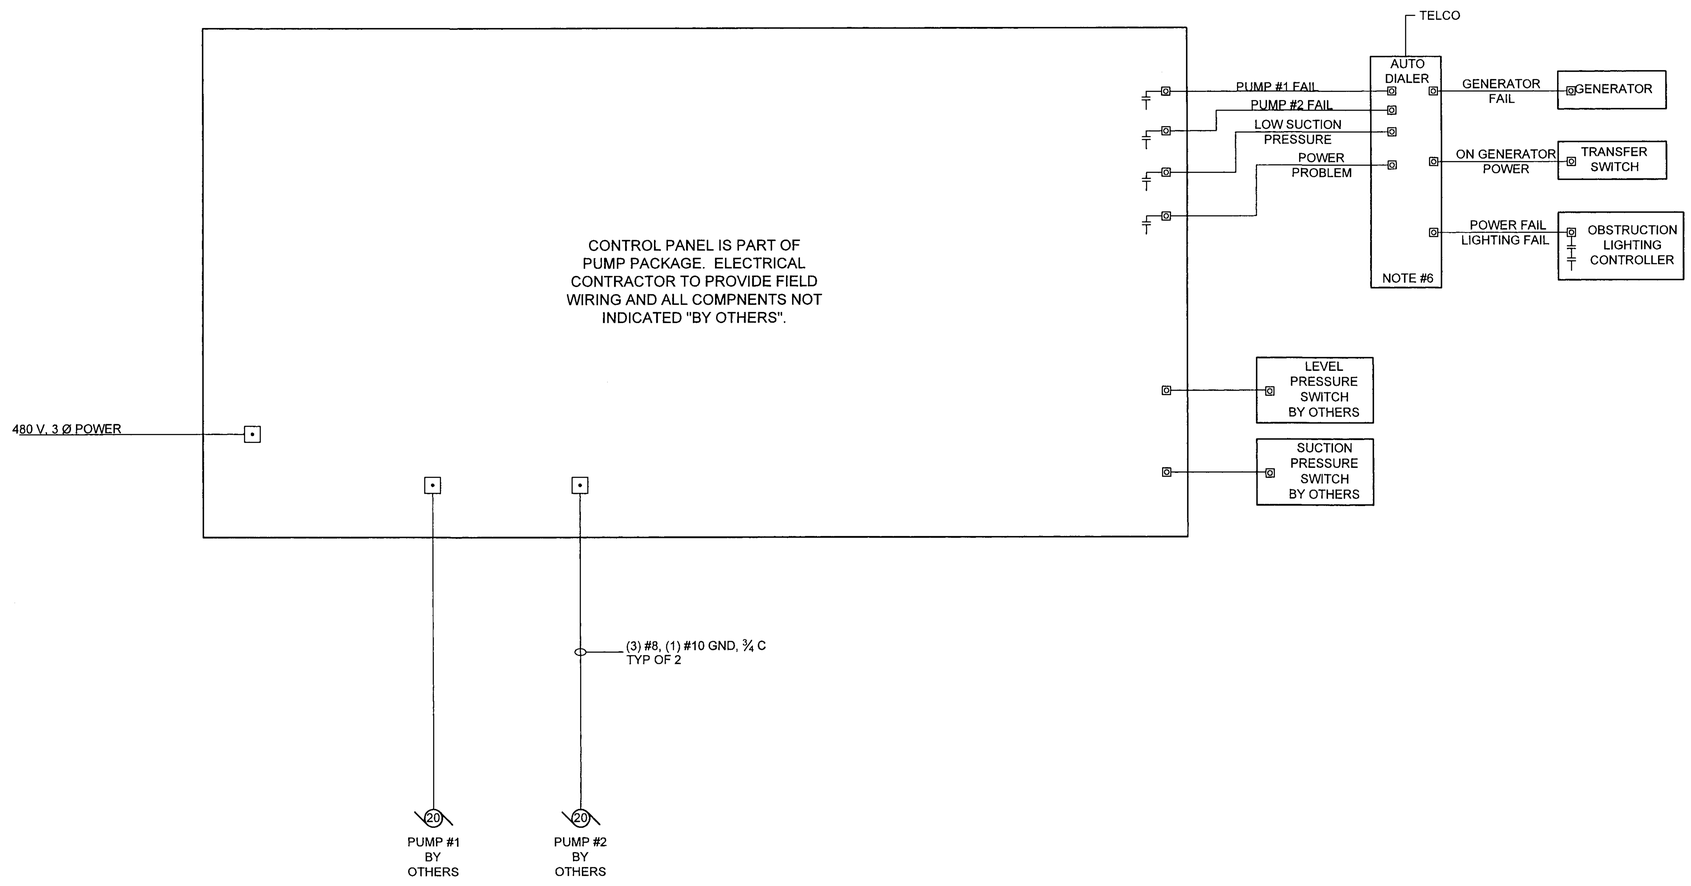

NO.	DATE	REVISION	APPROVAL
1	2/16/07	REVISED PER BCOM COMMENT DTD 1/5/07	

Bury+Partners
ENGINEERING SOLUTIONS
4095 Ironbound Road, Suite 200
Williamsburg, Virginia 23188
Tel. (757) 229-1776 Fax (757) 229-4683
Bury+Partners, Inc. ©Copyright 2006

COMMONWEALTH OF VIRGINIA
ROBERT ANDREW NEISZ, III
No. 10041
PROFESSIONAL ENGINEER
2/16/07

PUMP CONTROL PANEL

RICHARD BLAND COLLEGE CONSTRUCTION OF ELEVATED WATER STORAGE TANK

PRINCE GEORGE & DINWIDDIE COUNTY VIRGINIA

PLOTTING SCALE: NTS
DATE PLOTTED: 12/22/06
FILE: E5.dwg
DRAWN BY: BCH
DESIGNED BY: RAN
REVIEWED BY: KWB
PROJECT NO.: 210640004

SHEET
E5
OF

I:\210640 - Richard Bland College\RBC Tanks\Sheets\WaterStorage Tank Drawings\E5.dwg