RIVER ROAD WATERLINE EXTENSION

BY DWJ	APD.	REV.
CKD. SEM	SCALE HORIZONTAL 1"=50' VERTICAL - 1:5	DATE 9-18-92

PRINCE GEORGE COUNTY, VIRGINIA
Office of the County Engineer

SHEET 1 OF 1

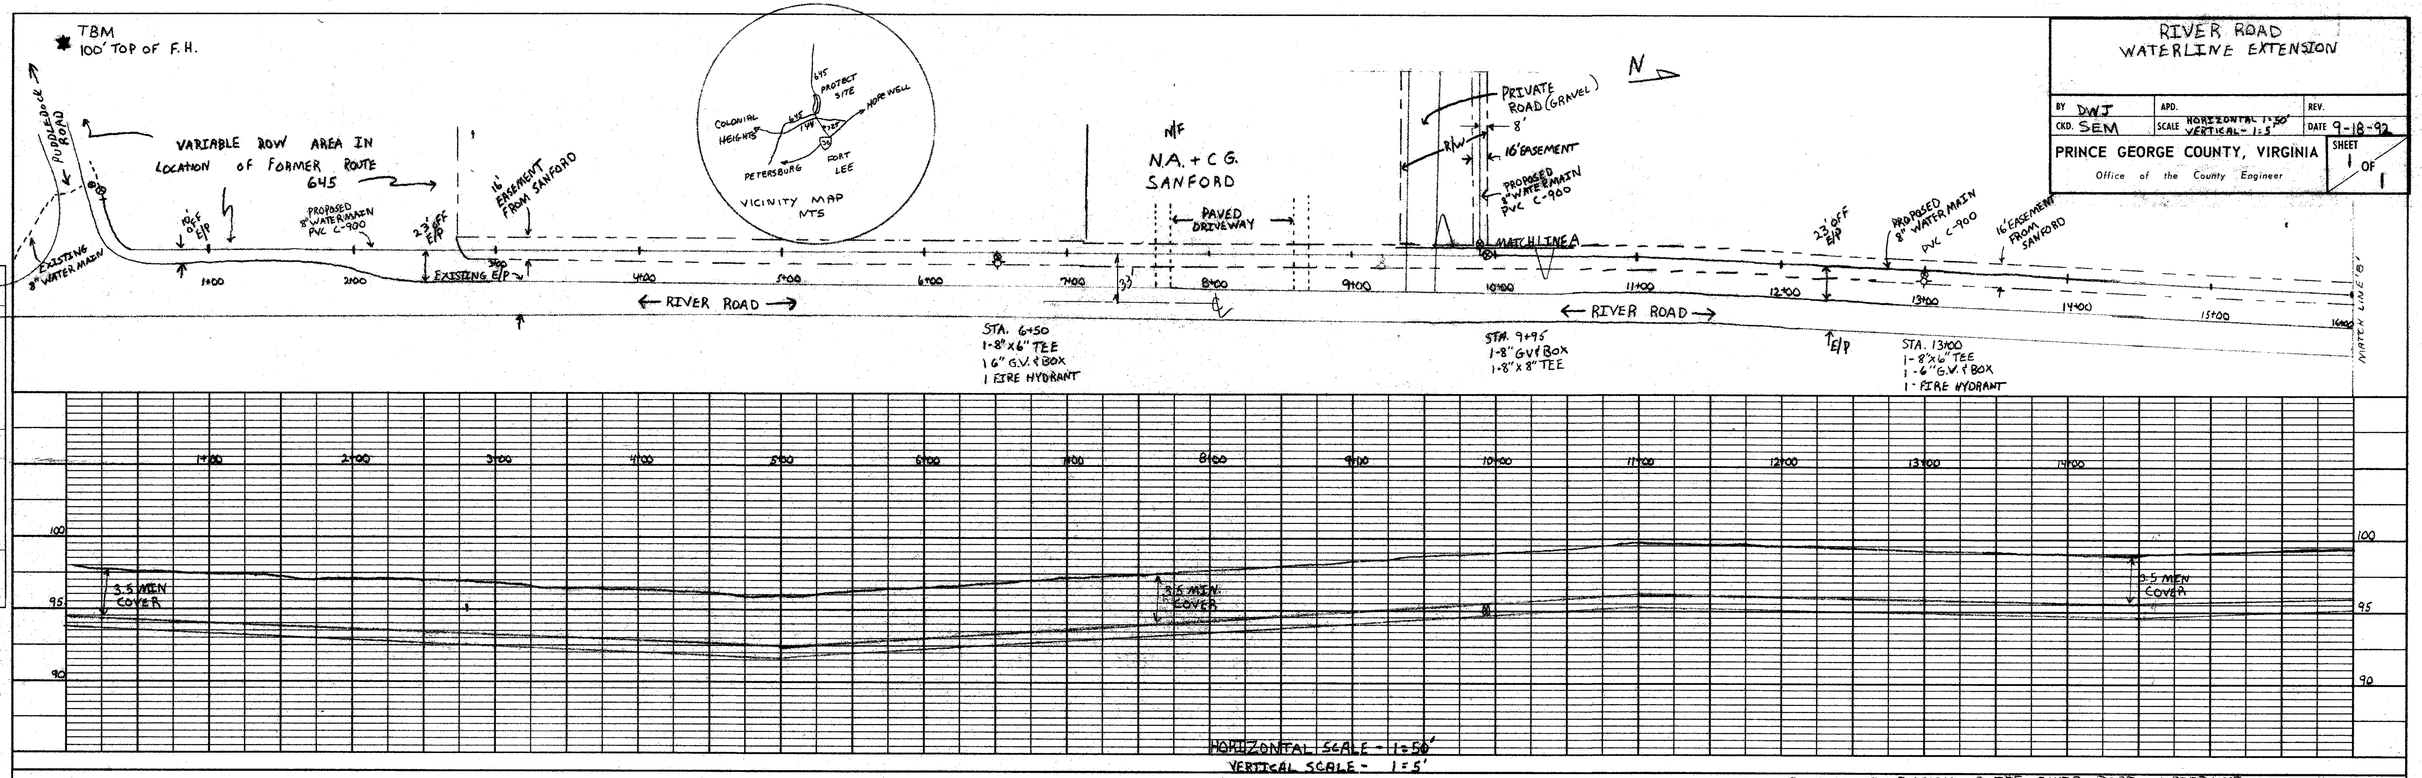

THIS WATER LINE IS AN EXTENSION OF THE RIVER ROAD WATERLINE CONSTRUCTED WITH THE "TEMPLE AVE. WATER SYSTEM, 12" AND 16" WATER MAIN" CONSTRUCTED IN 1988.

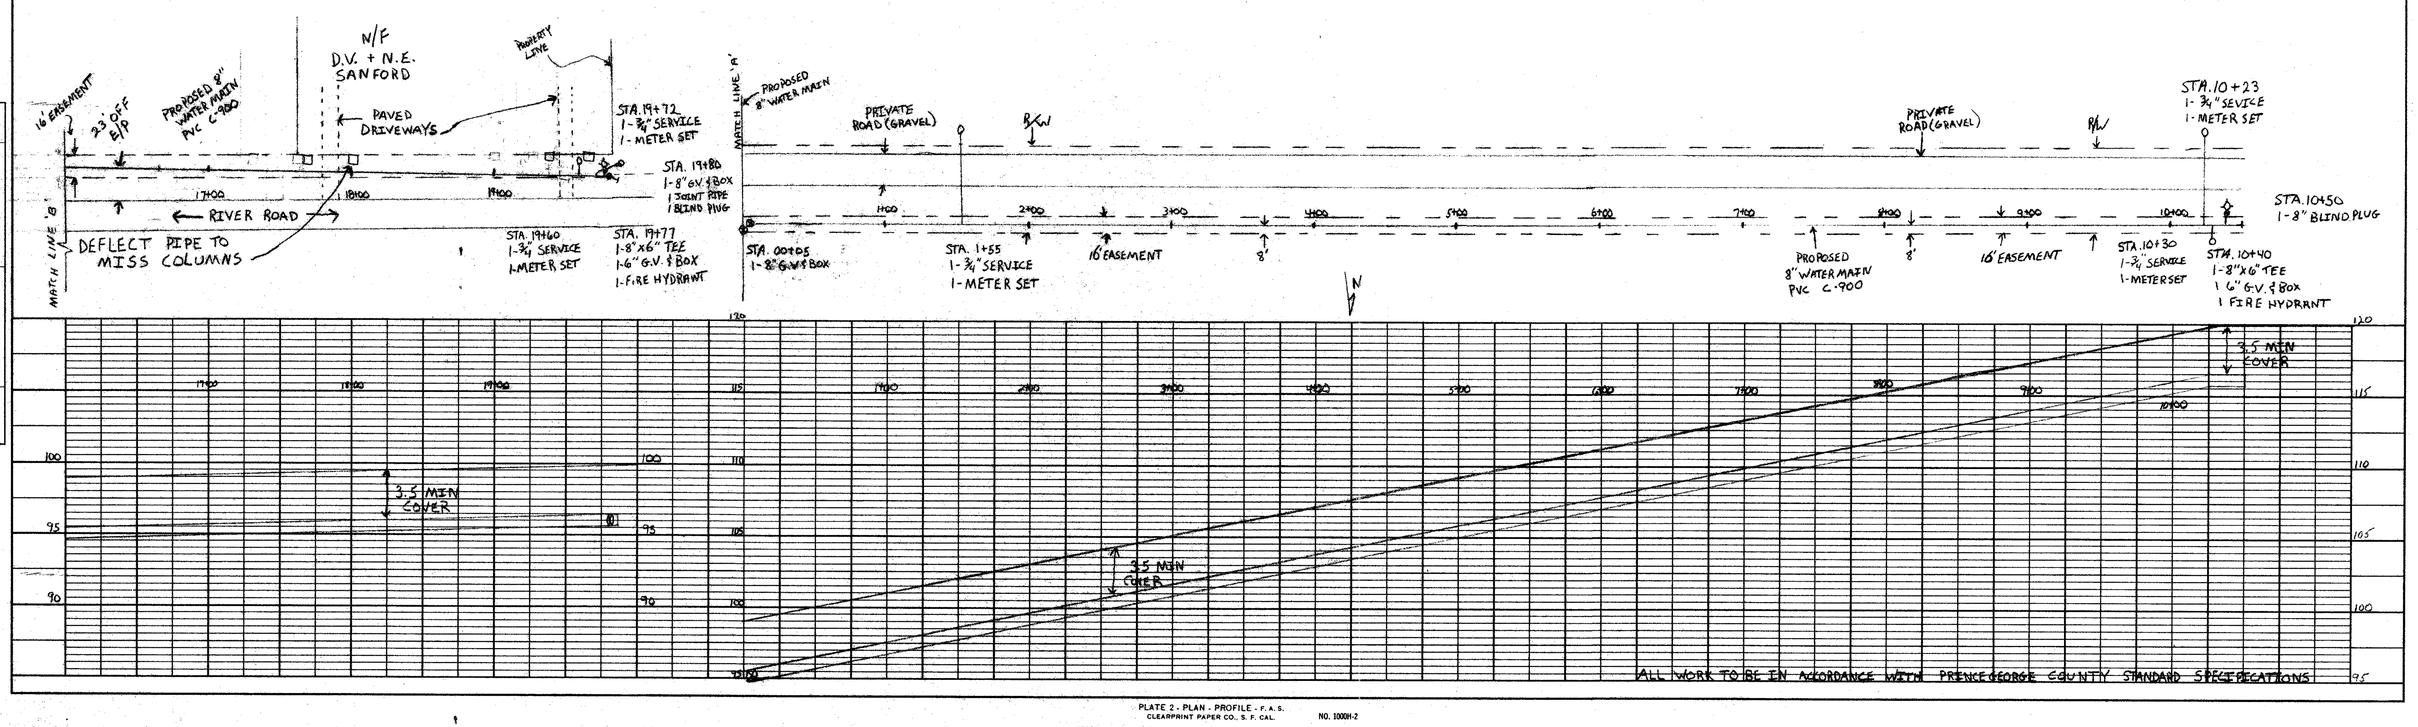

PLATE 2 - PLAN - PROFILE - F. A. S.
CLEARPRINT PAPER CO., S. F. CAL. NO. 1000H-2