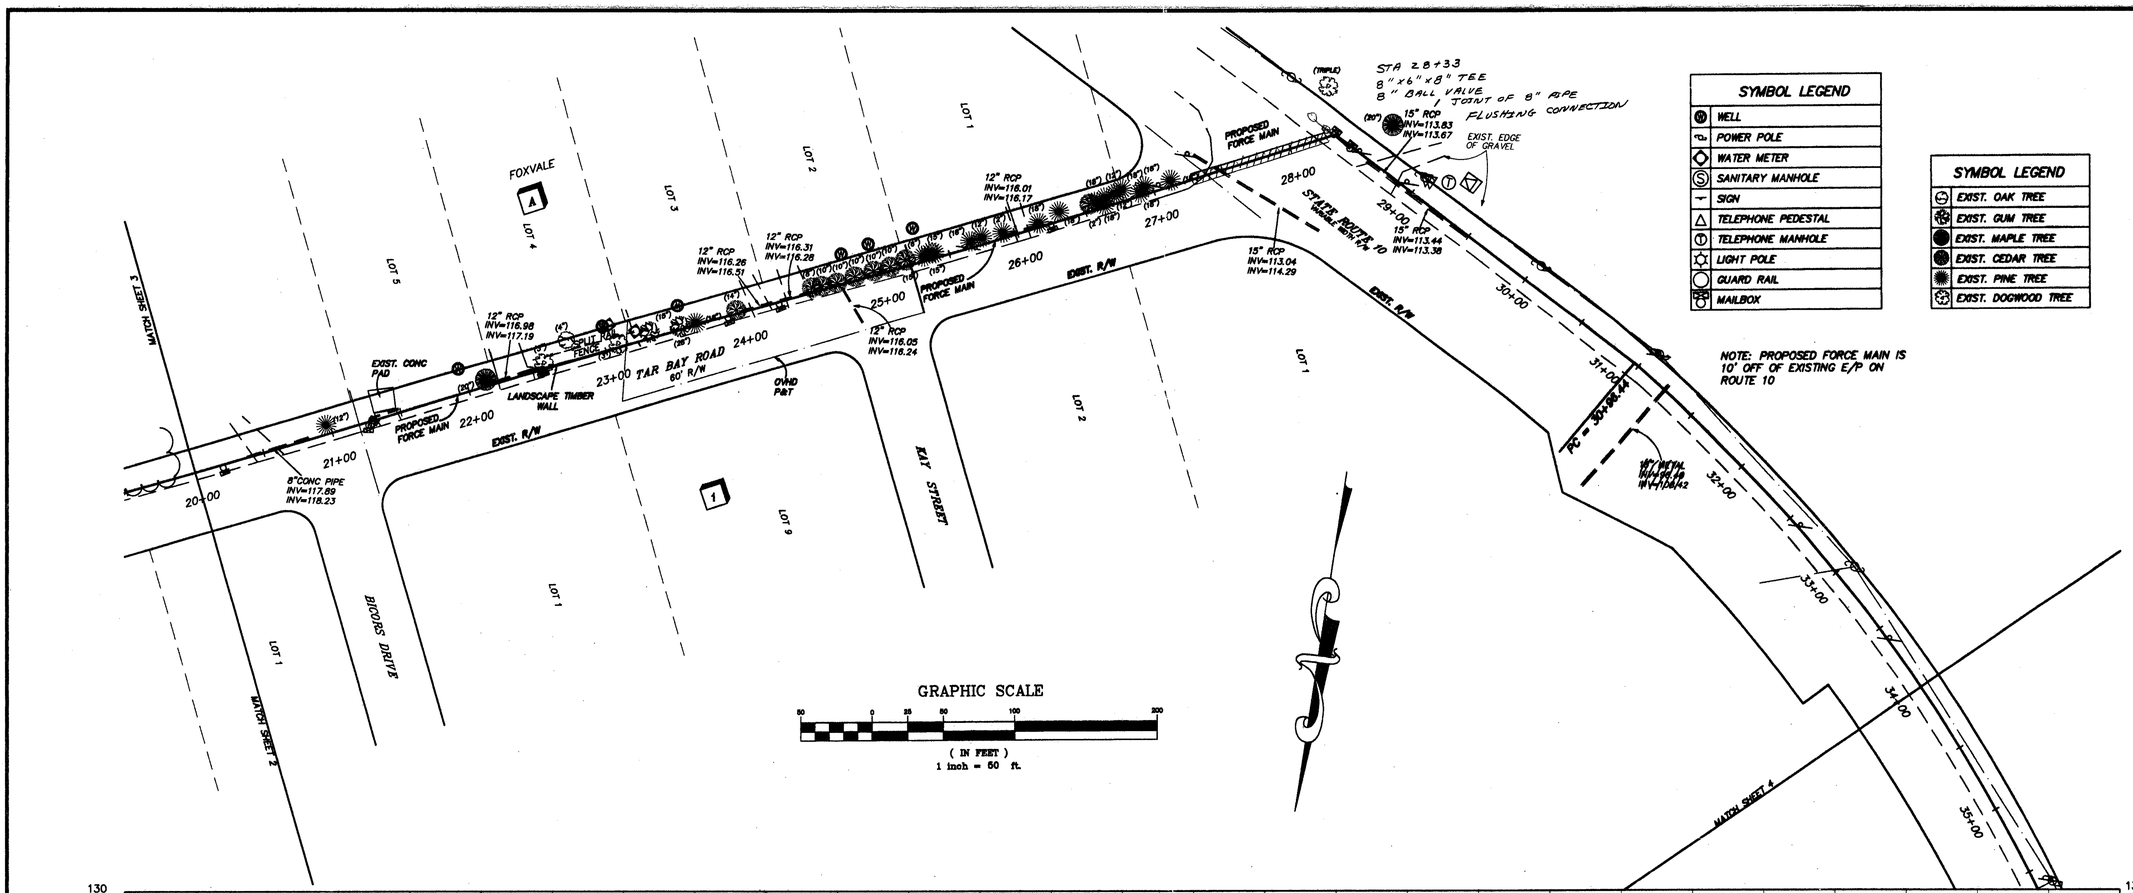

SYMBOL LEGEND

	WELL
	POWER POLE
	WATER METER
	SANITARY MANHOLE
	SIGN
	TELEPHONE PEDESTAL
	TELEPHONE MANHOLE
	LIGHT POLE
	GUARD RAIL
	MAILBOX

SYMBOL LEGEND

	EXIST. OAK TREE
	EXIST. GUM TREE
	EXIST. MAPLE TREE
	EXIST. CEDAR TREE
	EXIST. PINE TREE
	EXIST. DOGWOOD TREE

NOTE: PROPOSED FORCE MAIN IS 10' OFF OF EXISTING E/P ON ROUTE 10

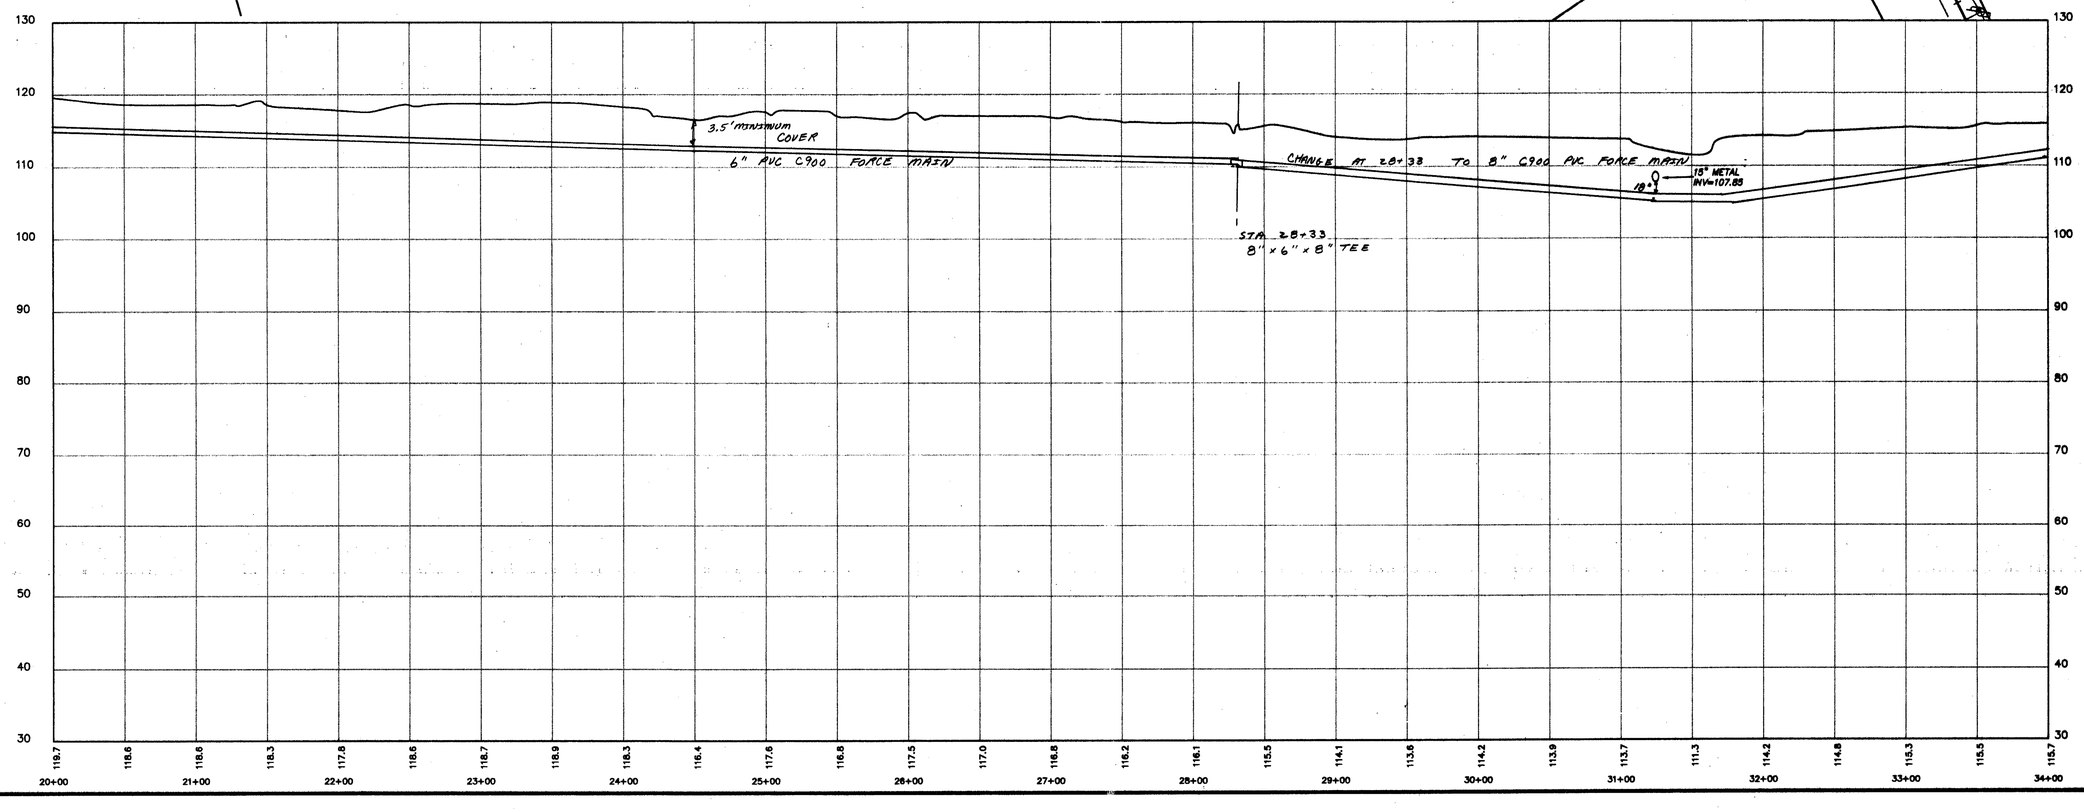

DATE	REVISION DESCRIPTION

DATE 5/3/07
DRAWN BY KLS
DESIGNED BY
CHECKED BY WMN
SCALE 1"= 50'

RIVERS EDGE FORCE MAIN

BLACKWATER DISTRICT/ PRINCE GEORGE CO./ VIRGINIA

PLAN AND PROFILE SHEET OF PROPOSED FORCE MAIN

JOB NO. 17184-00

SHEET NO. 3 OF 8

These plans and associated documents are the exclusive property of TRIGON and may not be reproduced in whole or in part and shall not be used for any purpose whatsoever. Architect, Engineer, Surveyor, Planner, Scientist, Specialist, and/or construction staking without the express written consent of TRIGON.