SYMBOL LEGEND
WELL
POWER POLE
WATER METER
SANITARY MANHOLE
SIGN
TELEPHONE PEDESTAL
TELEPHONE MANHOLE
LIGHT POLE
GUARD RAIL
MAILBOX

SYMBOL LEGEND
EXIST. OAK TREE
EXIST. GUM TREE
EXIST. MAPLE TREE
EXIST. CEDAR TREE
EXIST. PINE TREE
EXIST. DOGWOOD TREE

GRAPHIC SCALE

50 0 25 50 100 200

(IN FEET)
1 inch = 50 ft.

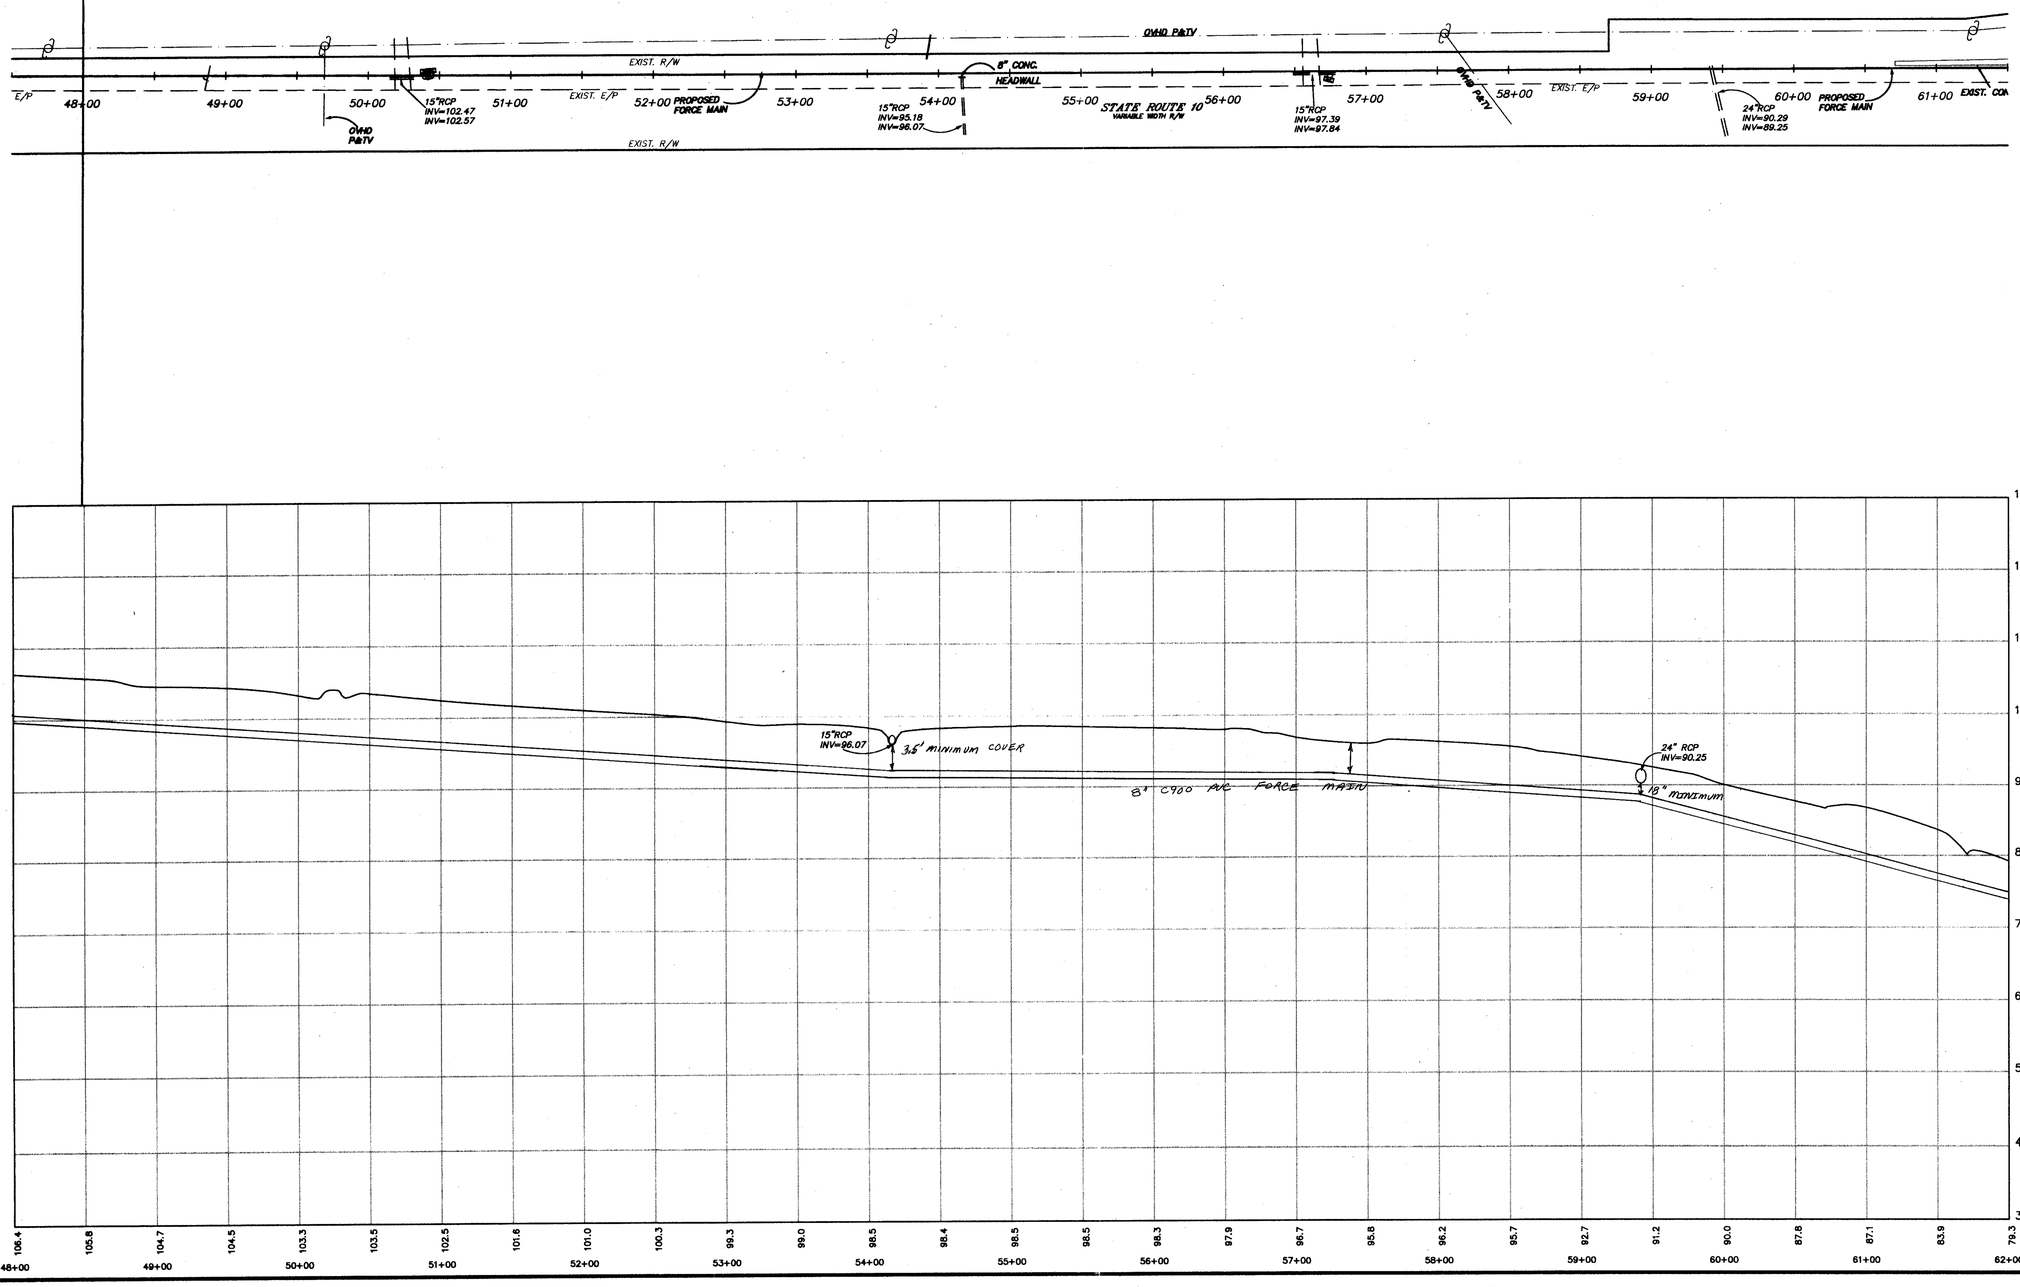

REVISION DESCRIPTION	DATE

DATE 5/5/97
DRAWN BY KLS
DESIGNED BY SEM
CHECKED BY WMN
SCALE 1"= 50'

RIVERS EDGE FORCE MAIN

BLACKWATER DISTRICT/ PRINCE GEORGE CO./ VIRGINIA

PLAN AND PROFILE SHEET OF PROPOSED FORCE MAIN

JOB NO. 17184-00

SHEET NO. 5 OF 8

These plans and associated documents are the exclusive property of TIMMONS and may not be reproduced in whole or in part and shall not be used for any purpose whatsoever, inclusive, but not limited to construction, bidding, and/or construction staking without the express written consent of TIMMONS.