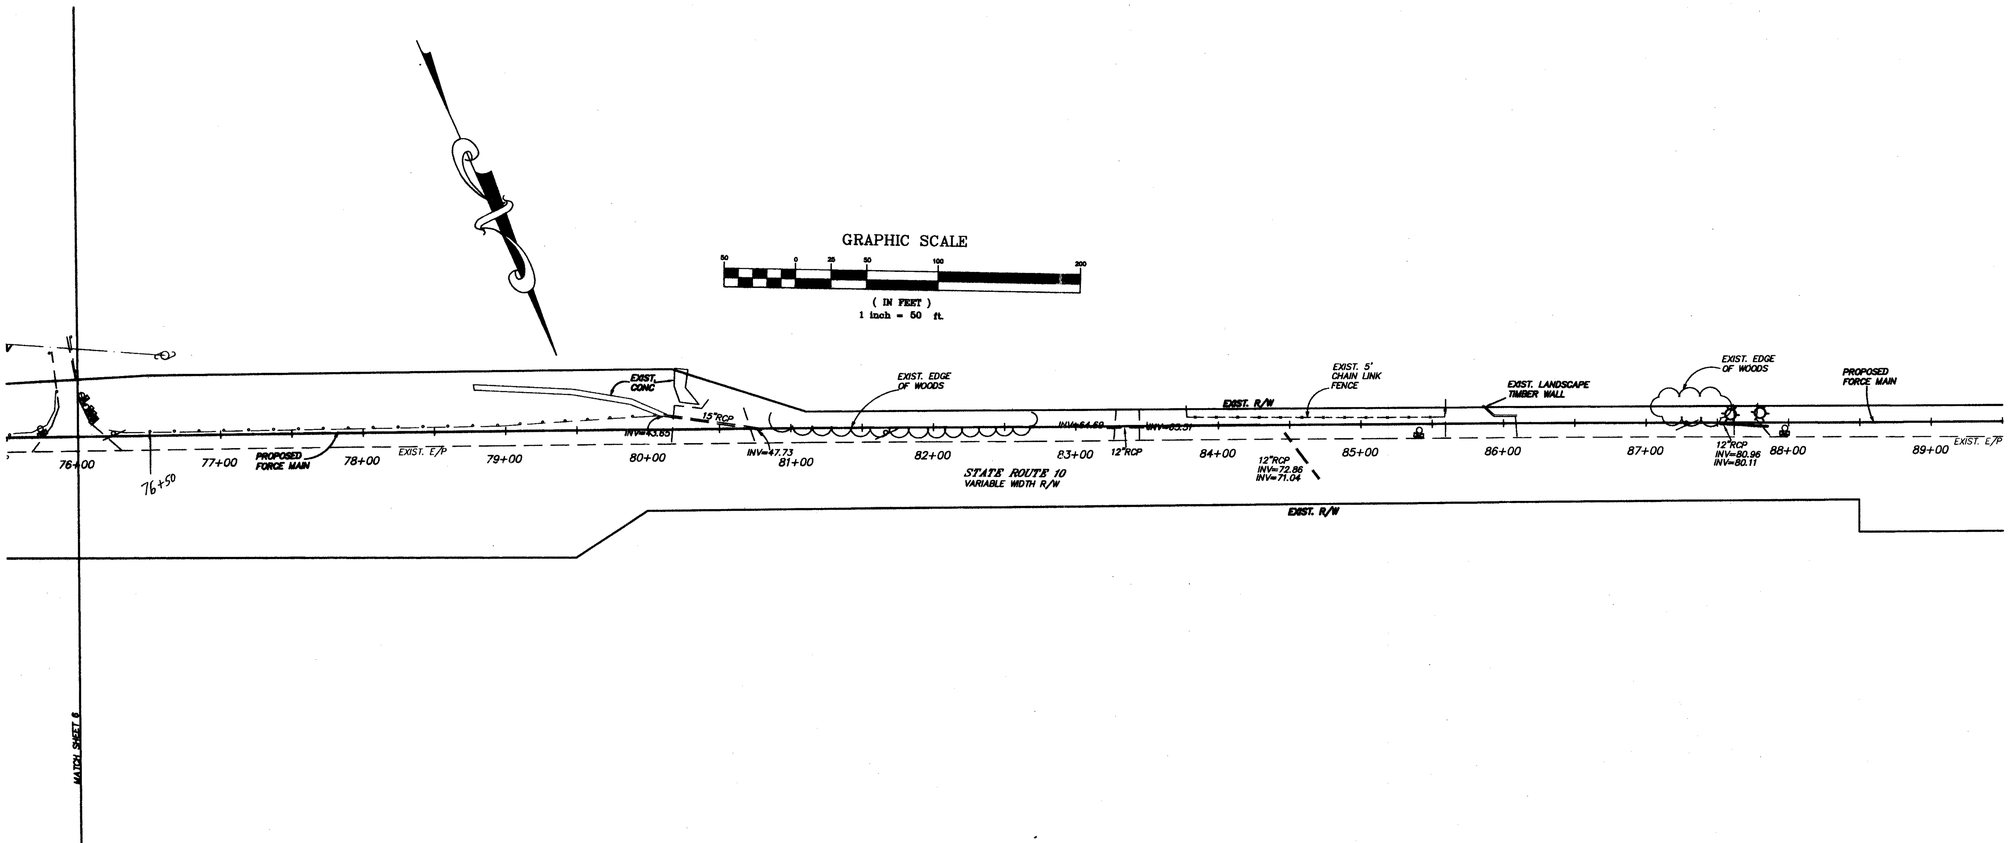

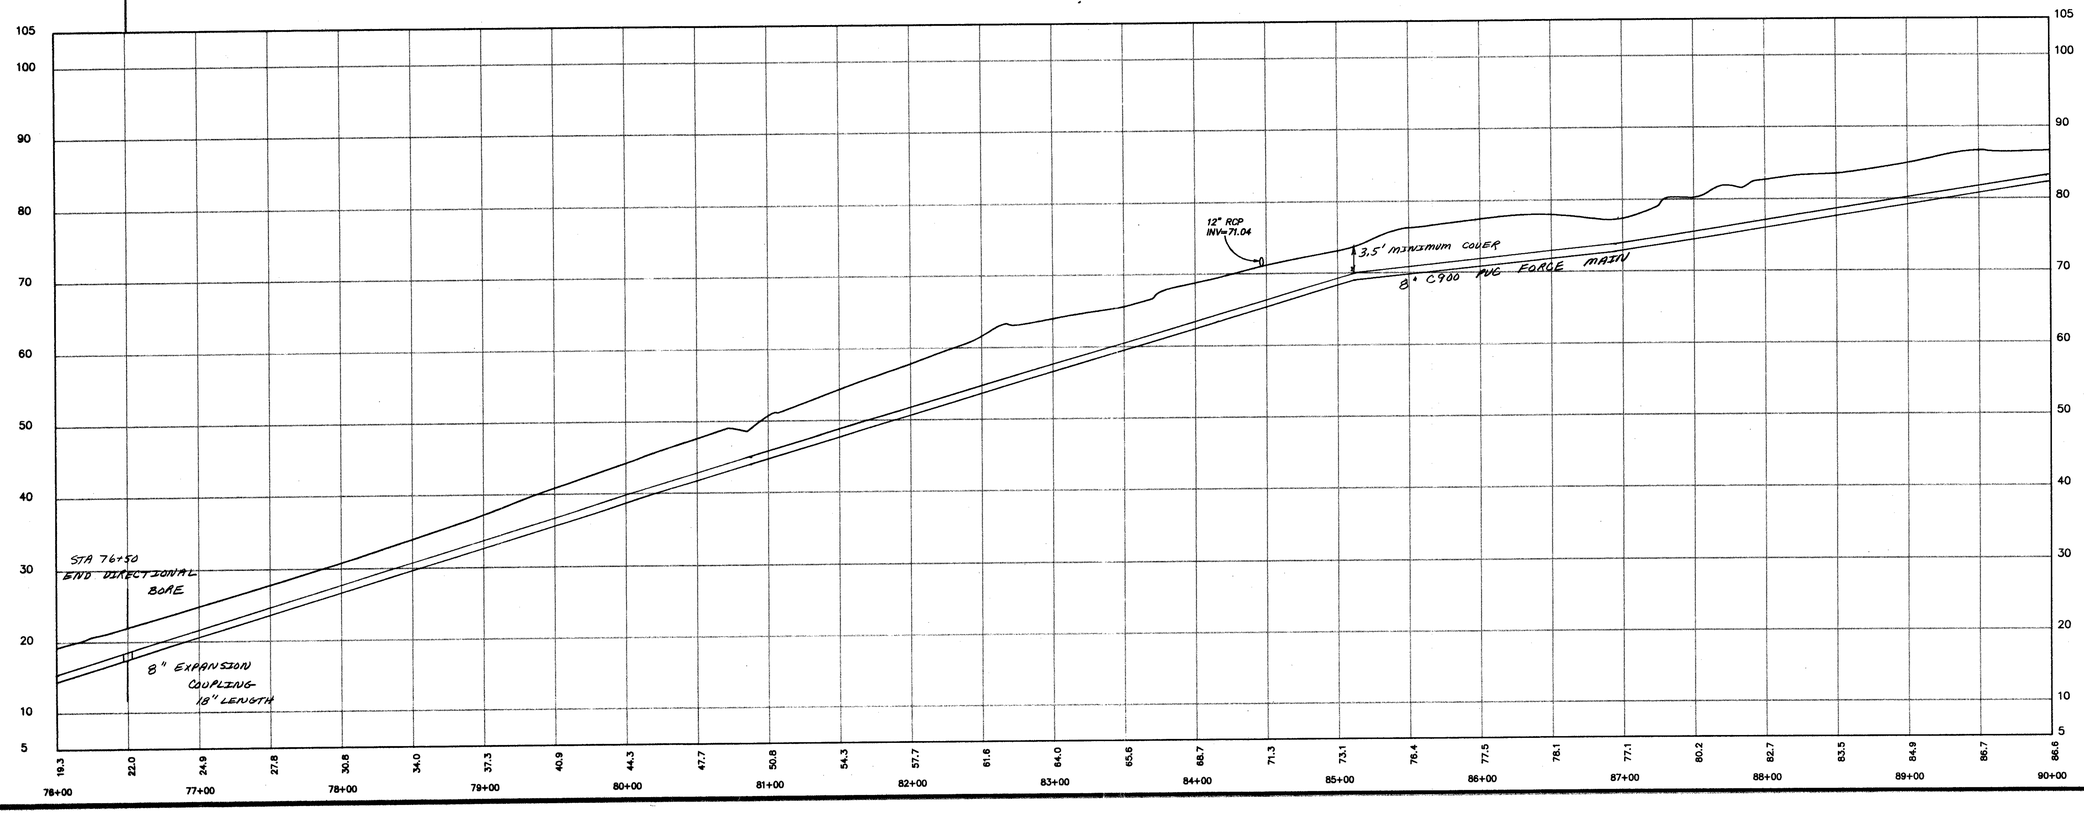

REVISION DESCRIPTION	DATE

DATE	5/5/97
DRAWN BY	KLS
DESIGNED BY	SEM
CHECKED BY	WMN
SCALE	1"= 50'

RIVERS EDGE FORCE MAIN

BLACKWATER DISTRICT/ PRINCE GEORGE CO./ VIRGINIA

PLAN AND PROFILE SHEET OF PROPOSED FORCE MAIN

JOB NO. 17184-00

SHEET NO. 7 OF 8

These plans and associated documents are the exclusive property of TIMMONS and may not be reproduced in whole or in part and shall not be used for any purpose whatsoever, inclusive, but not limited to construction, bidding, and/or construction staking without the express written consent of TIMMONS.