PLAN	BY	DATE
SURVEYED		
PLOTTED		
ALIGNMENT CHECKED		
RT. OF WAY CHECKED		
NOTE BOOK		
NO.		

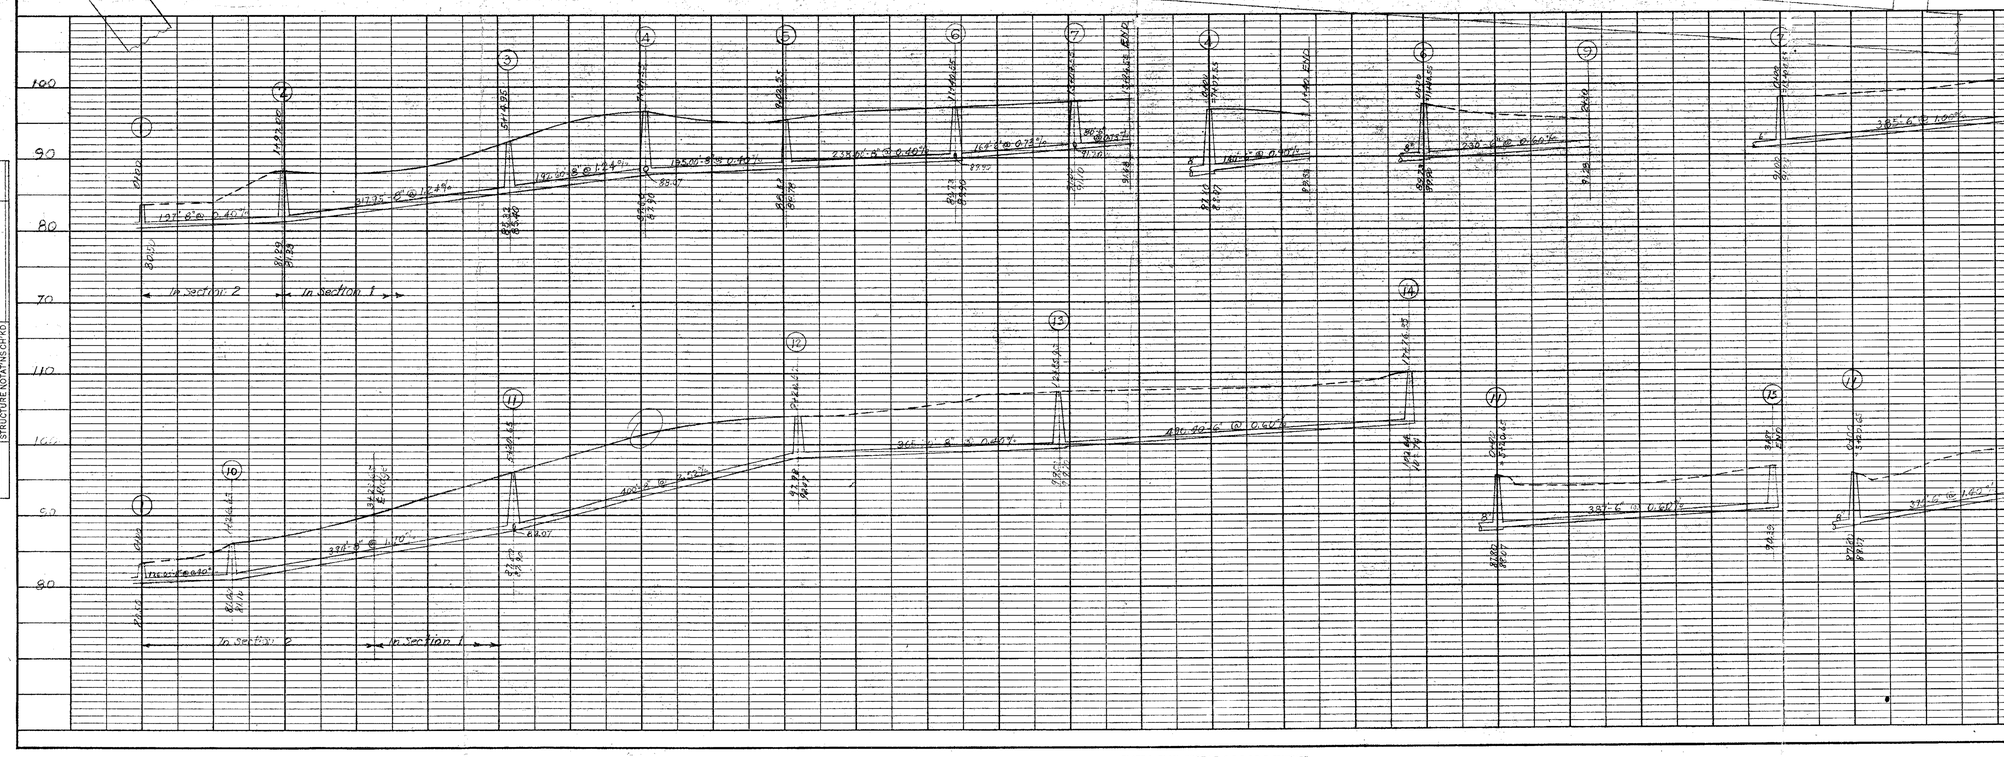

PROFILE	BY	DATE
SURVEYED		
PLOTTED		
GRADES CHECKED		
B. M. NOTED		
STRUCTURE NOTATNS CH'KD		
NOTE BOOK		
NO.		

RECEIVED
NOV 8 1962
DIV. OF HIGHWAYS
STATE DEPT. OF HIGHWAYS
RICHMOND, VA.

SANITARY SEWER PLAN AND PROFILES
RIVER'S EDGE SUBDIVISION
PRINCE GEORGE COUNTY, VIRGINIA

AUSTIN BROCKENBROUGH AND ASSOCIATES
CONSULTING ENGINEERS — RICHMOND, VA.

DESIGNED BY H.C.S.	SCALE 1"=10' & 1"=100'
DRAWN BY H.C.S.	DATE Nov. 7, 1962
APPROVED BY J.E.W.	COMM. NO. 6223
REVISED BY	SHEET NO. 1 OF 2

PLATE 1 - PLAN - PROFILE - O.P.R. & R.E. STANDARD
KEUFFEL & ESSER CO., NEW YORK.