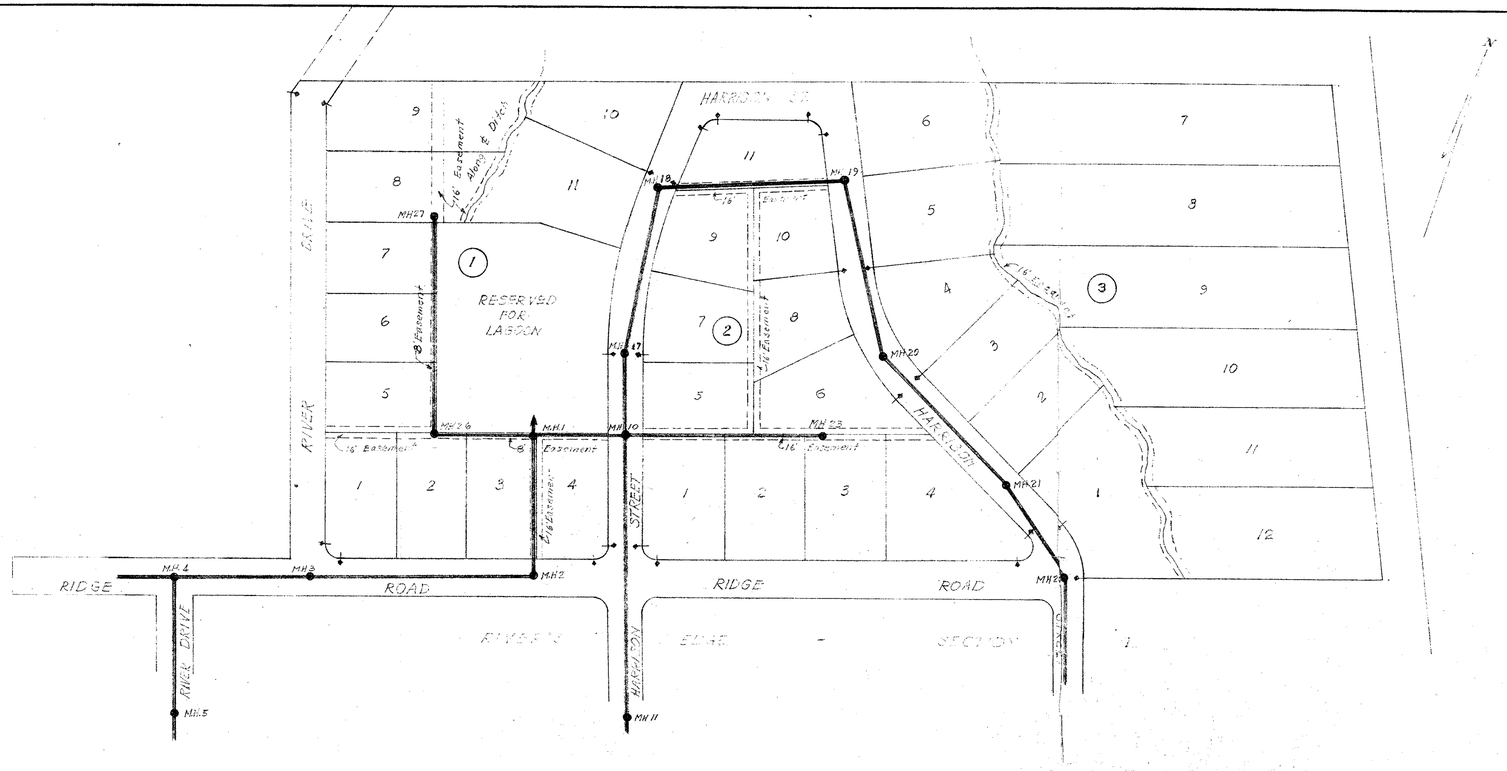

PLAN			
NOTE BOOK	SURVEYED		
	PLOTTED		
	ALIGNMENT CHECKED		
	RT. OF WAY CHECKED		
NO.		BY	DATE

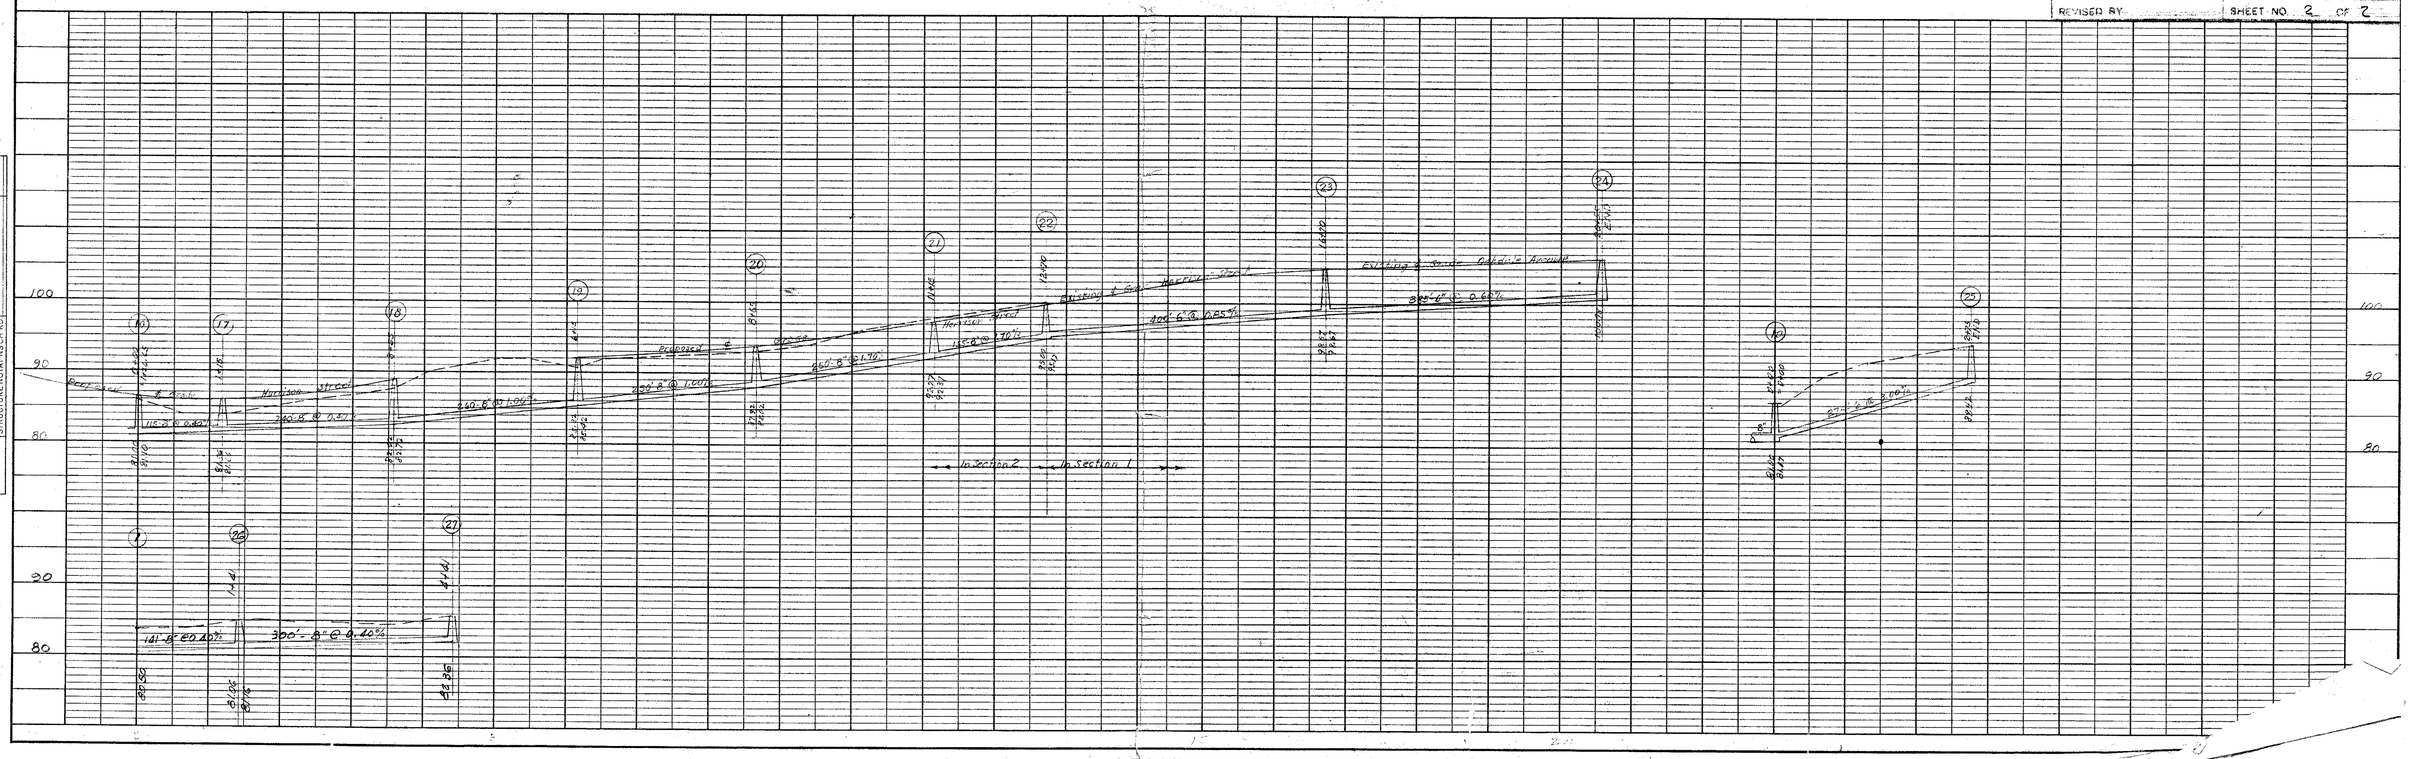

PROFILE			
NOTE BOOK	SURVEYED		
	PLOTTED		
	GRADES CHECKED		
	B. M. & NOTED		
NO.	STRUCTURE NOTATNS CH'KD	BY	DATE

RECEIVED
NOV 9 1962

SANITARY SEWER PLAN AND PROFILES
RIVER'S EDGE SUBDIVISION
PRINCE GEORGE COUNTY VIRGINIA

AUSTIN BROCKENBROUGH
AND ASSOCIATES
CONSULTING ENGINEERS RICHMOND, VA.

DESIGNED BY	H.C.S.	SCALE	1"=10' & 1"=100'
DRAWN BY	H.C.S.	DATE	NOV. 7, 1962
APPROVED BY	J.E.W.	COMM. NO.	6223
REVISED BY		SHEET NO.	2 OF 2

PLATE - PLAN - PROFILE O. P. R. & R. E. STANDARD