Owner:

RIVERSIDE REGIONAL JAIL AUTHORITY

Project:

RIVERSIDE REGIONAL JAIL

PRINCE GEORGE COUNTY, VIRGINIA

Notes:

1. CENTERLINE STATIONS ALONG RIVER ROAD REFER TO CENTERLINE OF RELOCATED ROUTER 645 AS SHOWN ON THE VIRGINIA DEPARTMENT OF TRANSPORTATION PLANS FOR ROUTE 295 (PROJECT #0095-074-101,C-504).
2. EXISTING GROUND ELEVATIONS PRINTED IN ITALICS AT A 45 DEGREE SKEW WERE OBTAINED BY GROUND SURVEYS DATED DECEMBER 1993. ALL OTHER EXISTING GROUND ELEVATIONS REFER TO AERIAL SURVEY DATED FEBRUARY 1991.
3. SEE SHEET C-1 FOR BENCHMARK DESCRIPTIONS.
4. LIMITS OF CONSTRUCTION FOR WORK SHOWN ON THIS DRAWING SHALL BE WITHIN PROPOSED OR EXISTING RIGHTS-OF-WAY OR EASEMENTS. A PERMIT IS REQUIRED FOR WORK WITHIN THE RIGHT-OF-WAY.

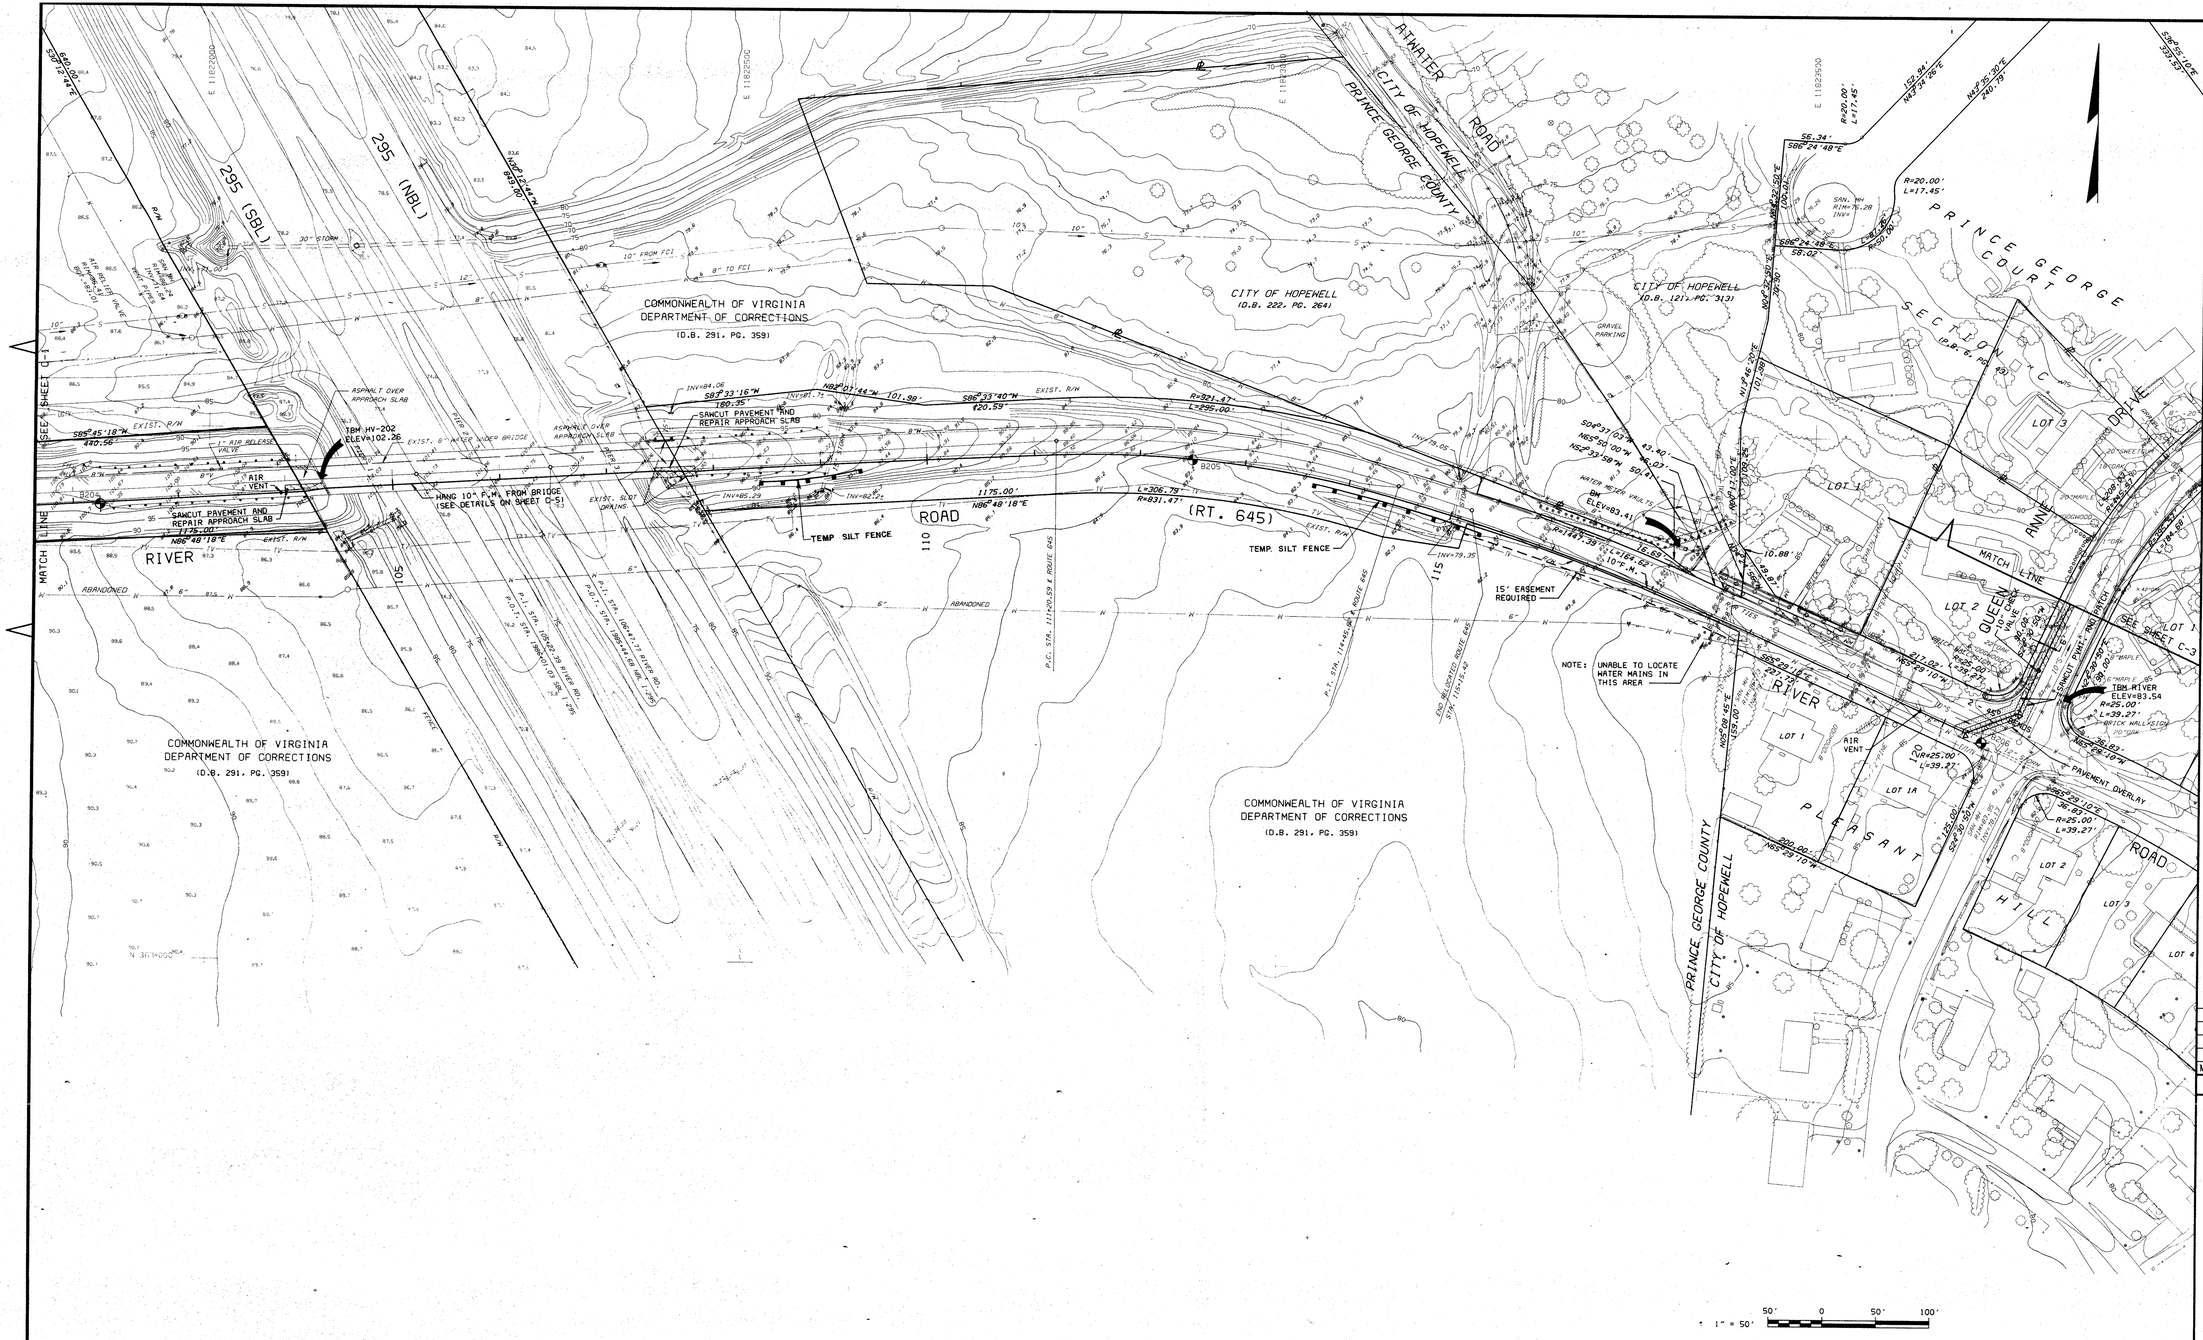

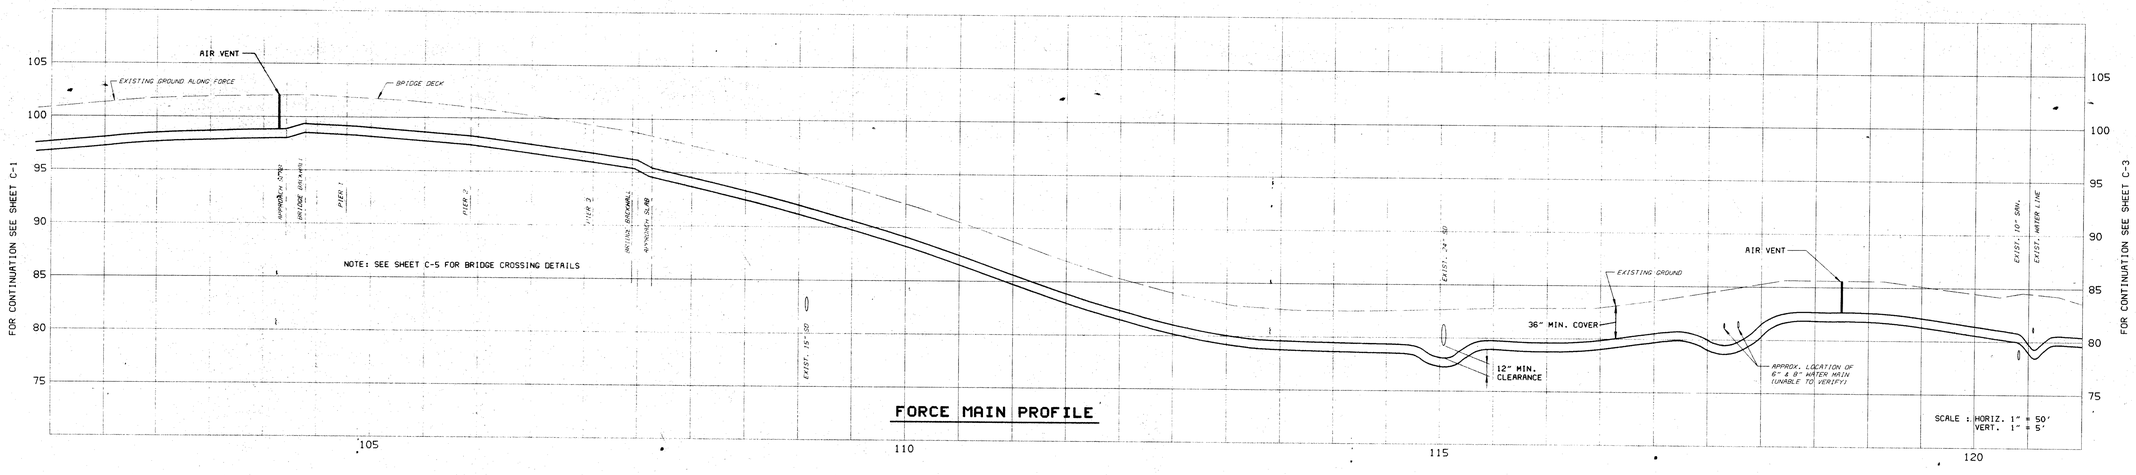

FORCE MAIN PROFILE

Mark:	Date:	Description:

REVISIONS

Key Plan:

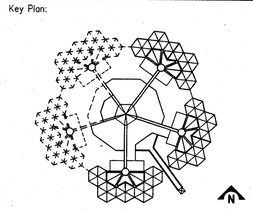

Architects / Engineers:

VOSBECK
DMJM
INCORPORATED

Architecture Planning Engineering
Suite 800, 1900 M Street, N.W., Washington, D.C. 20036

COMMONWEALTH OF VIRGINIA
STEPHEN L. CASTIGLIONI
No. 12997
PROFESSIONAL ENGINEER

Consultants:

L.V. Harris and Assoc. Inc.	Associated Architects
Correctional Services Group	Program Verif, Operations
MMM Design Group	Civil Engineering
Systech Group, Inc.	Security
Foodesign Assoc. Inc.	Food Service
Leonard Smith and Assoc. Inc.	Cost Estimating
Polysonics	Acoustical Consultant

Drawing Title:

OFFSITE FORCE MAIN-2 PLAN & PROFILE

DMJM Project No. 3053

Scale:	Date:	Drawing No.
AS SHOWN	JULY 19, 1994	C-2
Drawn By: CADD/TSC	Approved By: SLC	