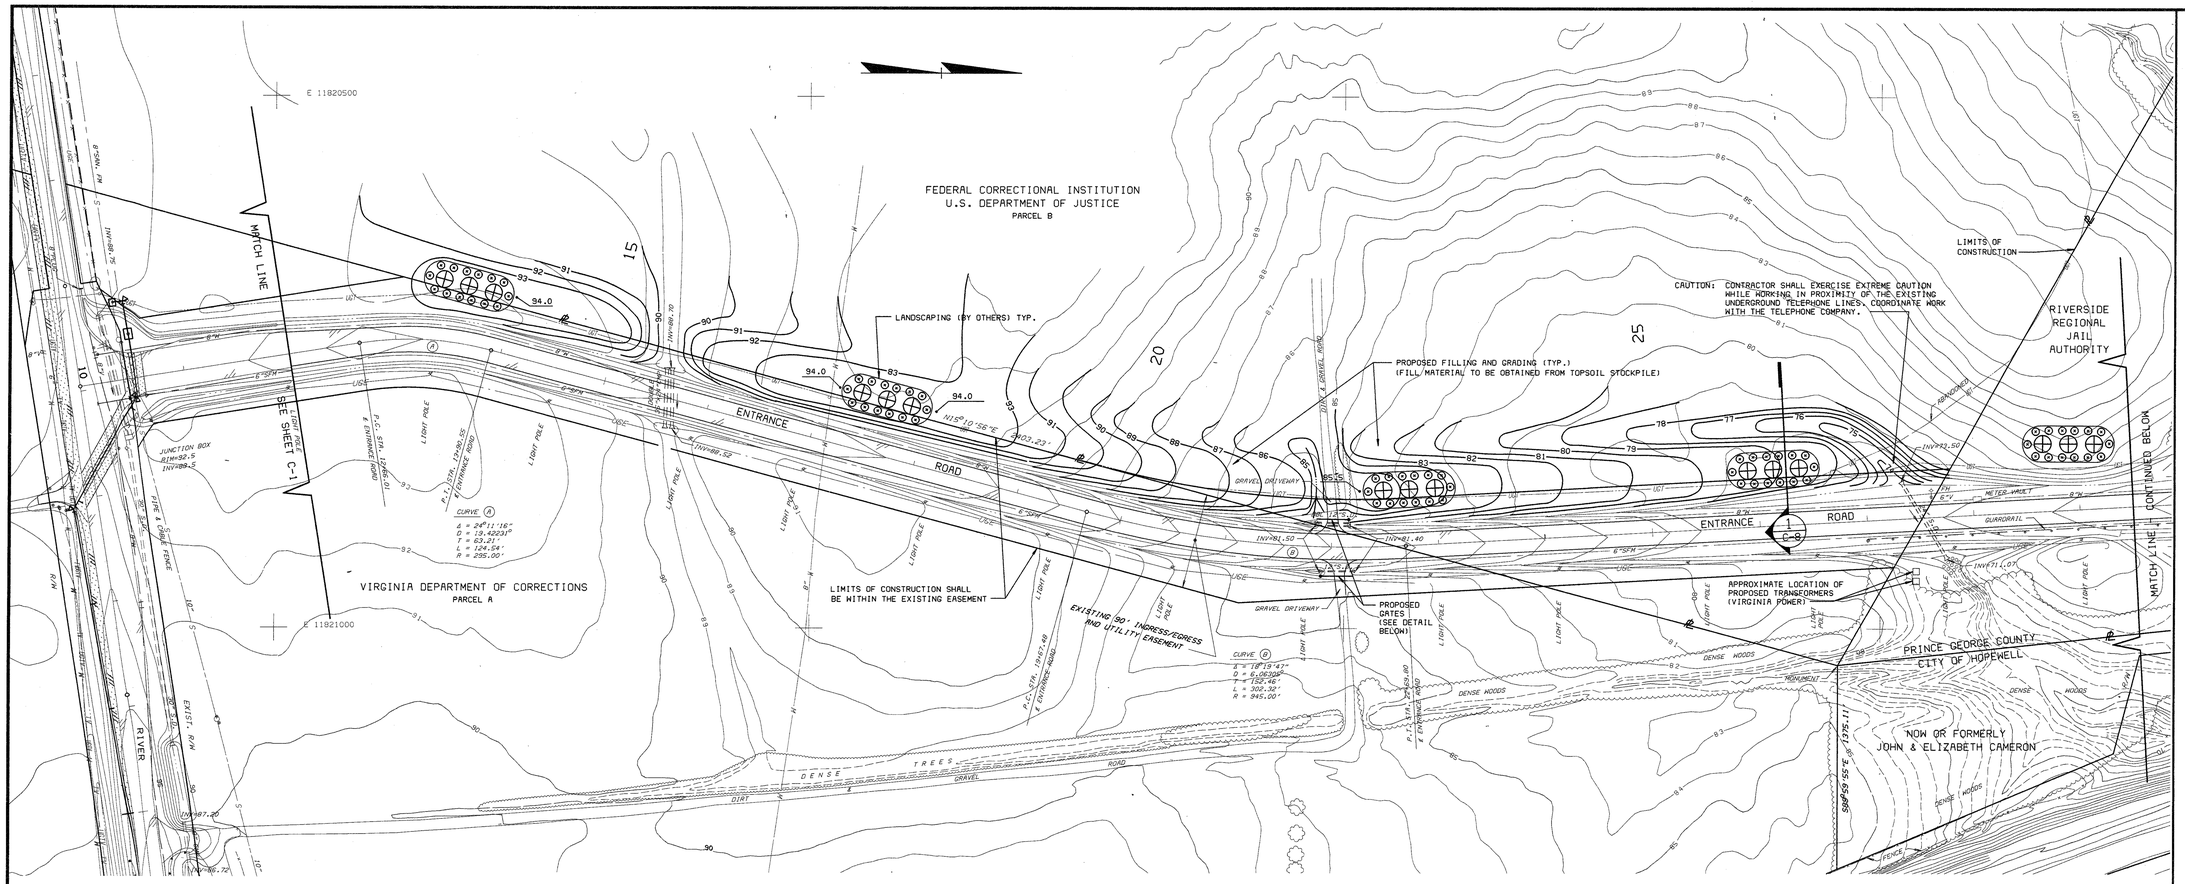

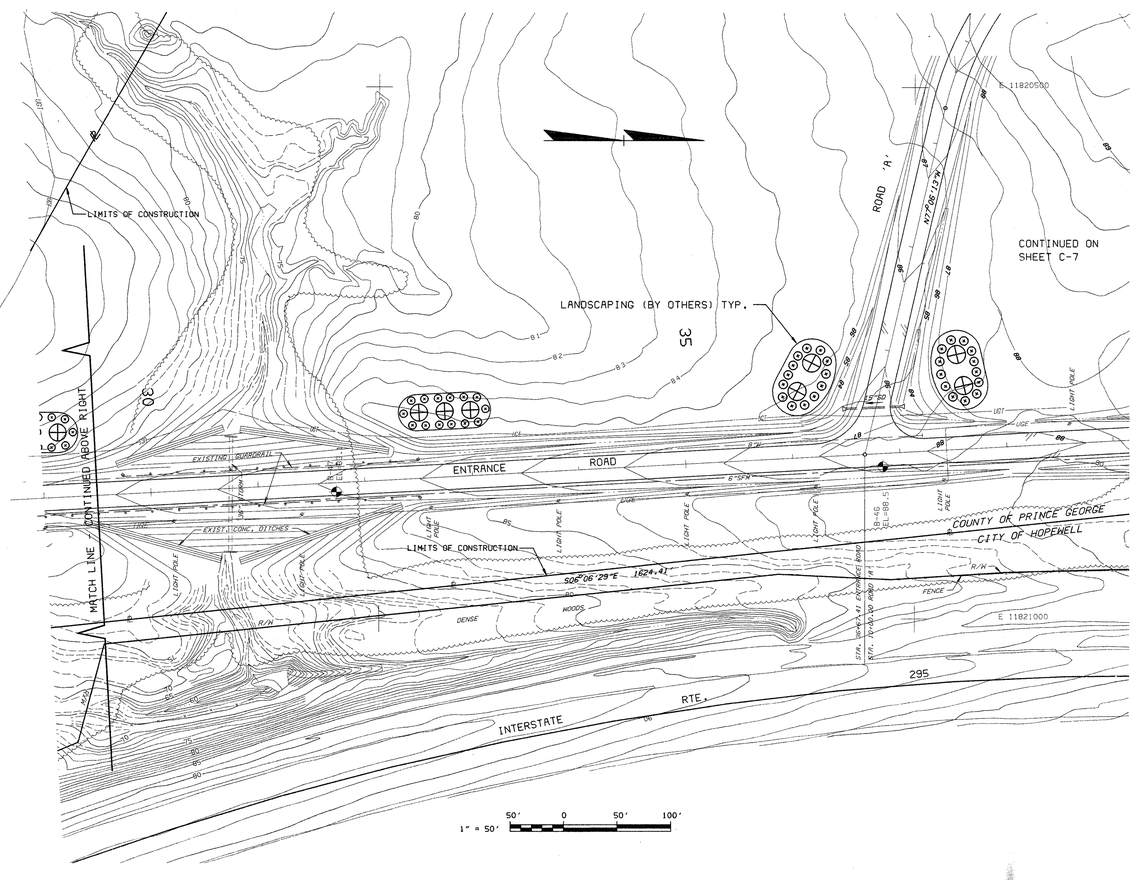

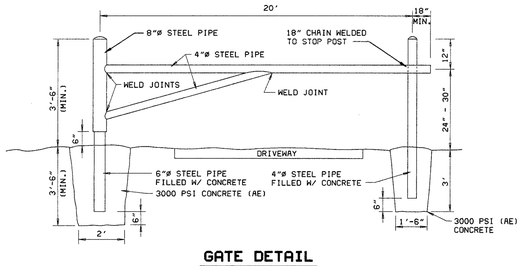

GATE DETAIL

NOT TO SCALE

NOTE: PRIME AND PAINT (WHITE) ALL EXPOSED STEEL SURFACES.

Owner:

RIVERSIDE REGIONAL JAIL AUTHORITY

Project:

RIVERSIDE REGIONAL JAIL

PRINCE GEORGE COUNTY, VIRGINIA

Notes:

1. ENTRANCE ROAD, ROAD 'A', ROAD 'B', AND ROAD 'C' SHALL BE CLEANED AND HAVE MIN. 1.5" ASPHALT (SM-2A) SURFACE AND TACK COAT INSTALLED AT SUBSTANTIAL COMPLETION OF CONSTRUCTION.
2. SEE PLANS BY COMMONWEALTH GAS COMPANY FOR PROPOSED GAS MAIN LOCATION.
3. SEE PLANS BY TELE-MEDIA FOR PROPOSED CABLE TV LOCATION.

Mark:	Date:	Description:

REVISIONS

Key Plan:

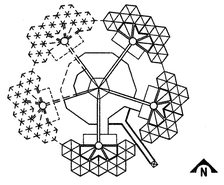

Architects / Engineers:

VOSBECK
DMJM
INCORPORATED

Architecture Planning Engineering
Suite 800, 1900 M Street, N.W., Washington, D.C. 20036

COMMONWEALTH OF VIRGINIA
STEPHEN L. CASTIGLIONI
No. 12997
PROFESSIONAL ENGINEER

Consultants:

I.V. Harris and Assoc. Inc.	Associated Architects
Correctional Services Group	Program Verif. Operations
MMM Design Group	Civil Engineering
Systech Group, Inc.	Security
Foodesign Assoc. Inc.	Food Service
Leonard Smith and Assoc. Inc.	Cost Estimating
Polysonics	Acoustical Consultant

Drawing Title:

ENTRANCE ROAD PLAN

DMJM Project No. 3053

Scale:	Date:	Drawing No.
1" = 50'	JULY 19, 1994	C-8
Drawn By: CADD/TSC	Approved By: SLC	