PLAN		BY	DATE
NOTE BOOK	SURVEYED		
	PLOTTED		
	ALIGNMENT CHECKED		
NO.	RT. OF WAY CHECKED		

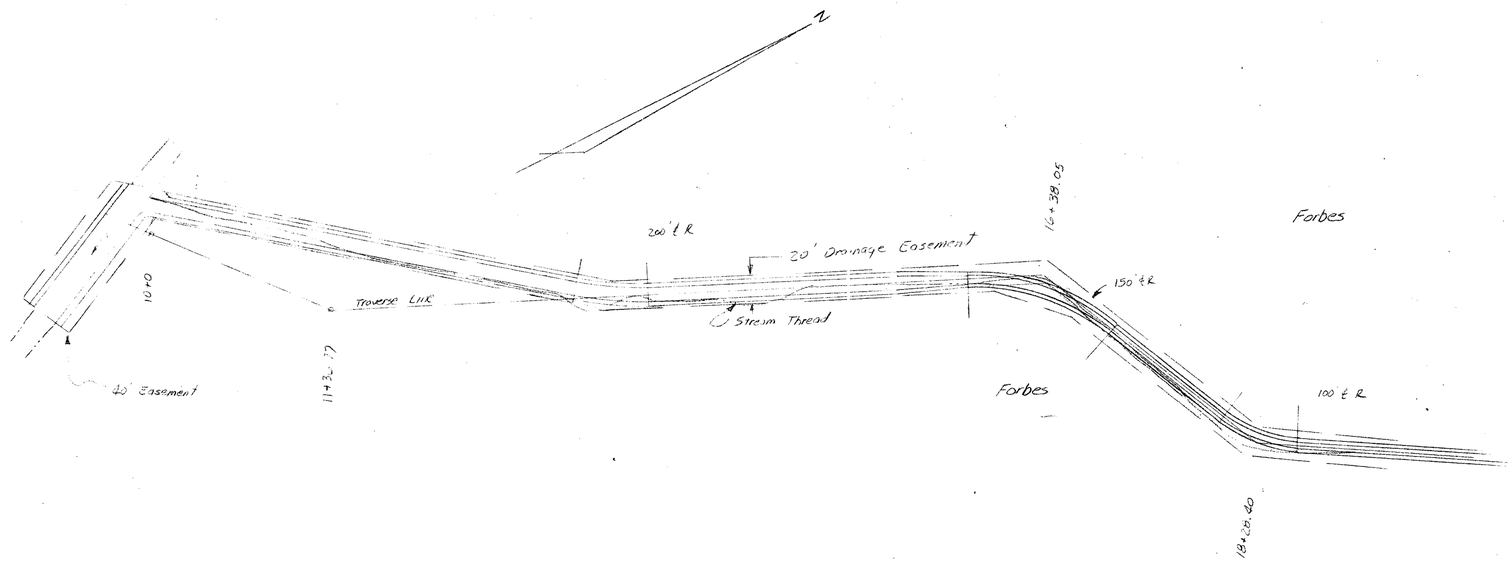

Typical Section 3-4

Note: Ditches to be Lined with Hold Ons

PROFILE		BY	DATE
NOTE BOOK	SURVEYED		
	PLOTTED		
	GRADES CHECKED		
	BRIDGE NO.		
NO.	STRUCTURE NOTATNS CHK'D		

Horizontal Scale: 1" = 50'
Vertical Scale: 1" = 2'

BLACKWATER SWAMP OUTFALL

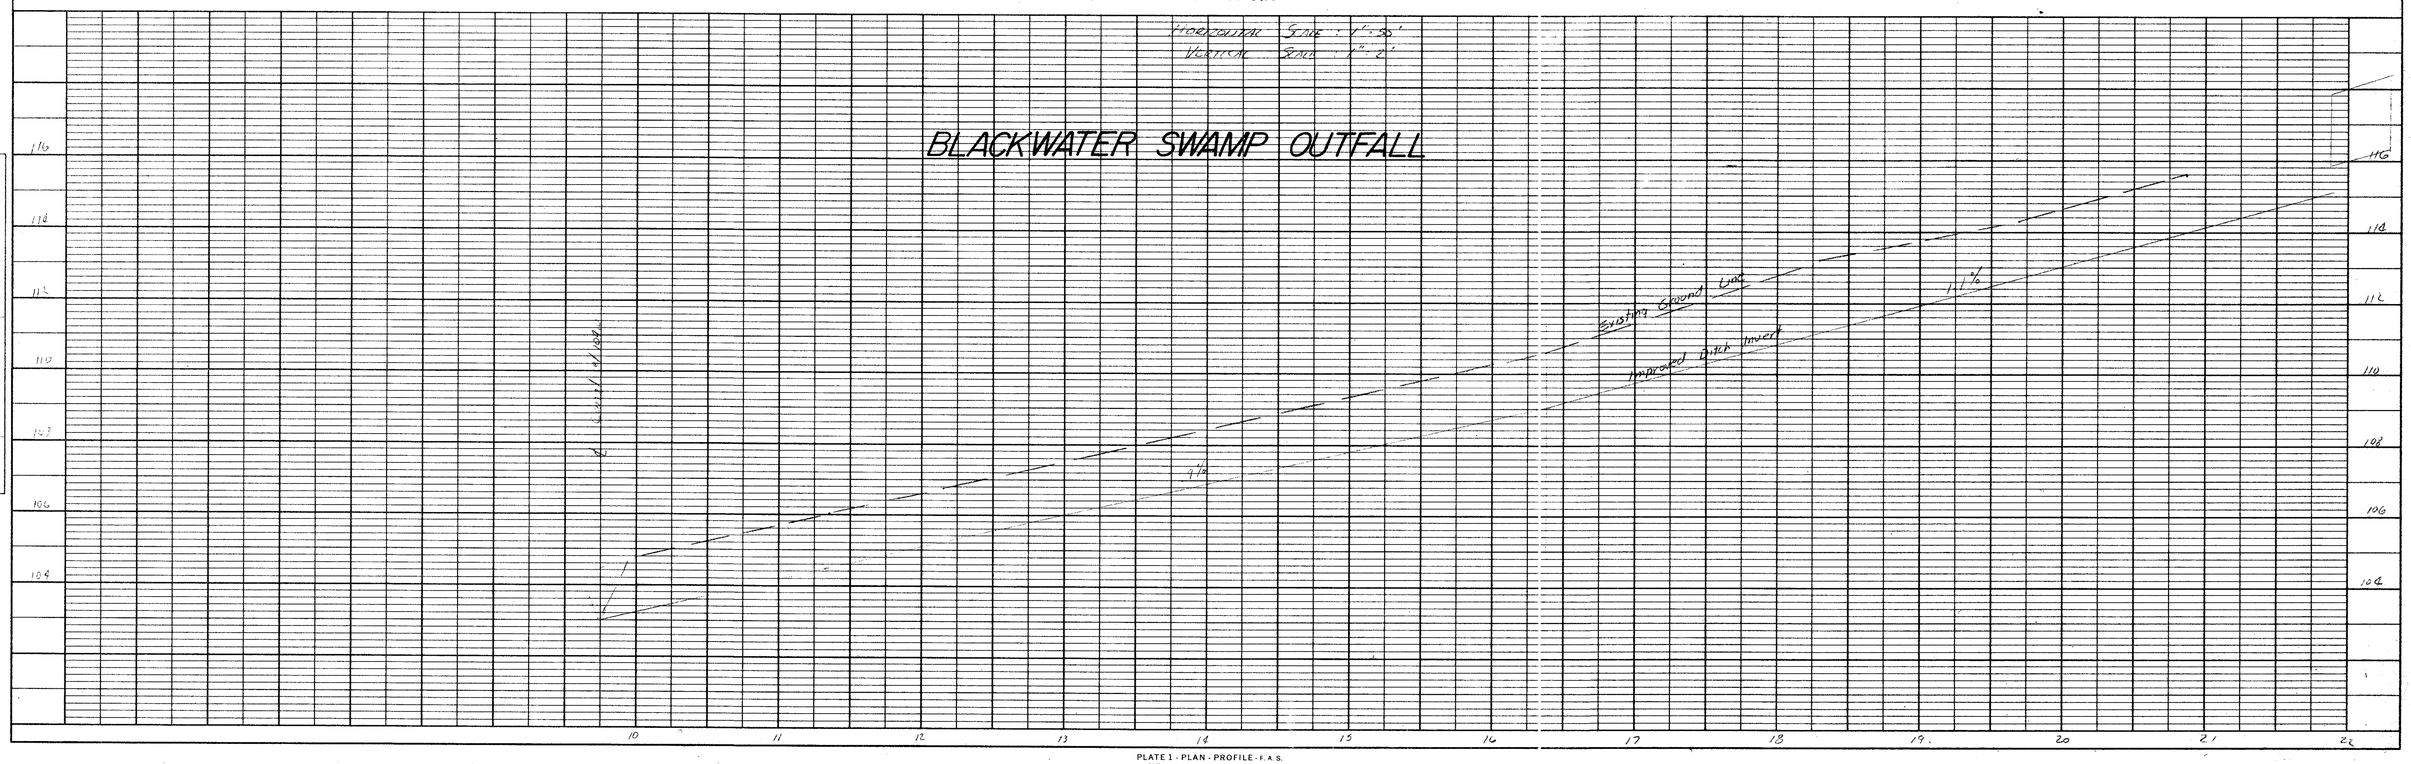

PLATE 1 - PLAN - PROFILE - F. A. S.
CLEARPRINT PAPER CO., S. F. CAL.
NO. 1000H-1