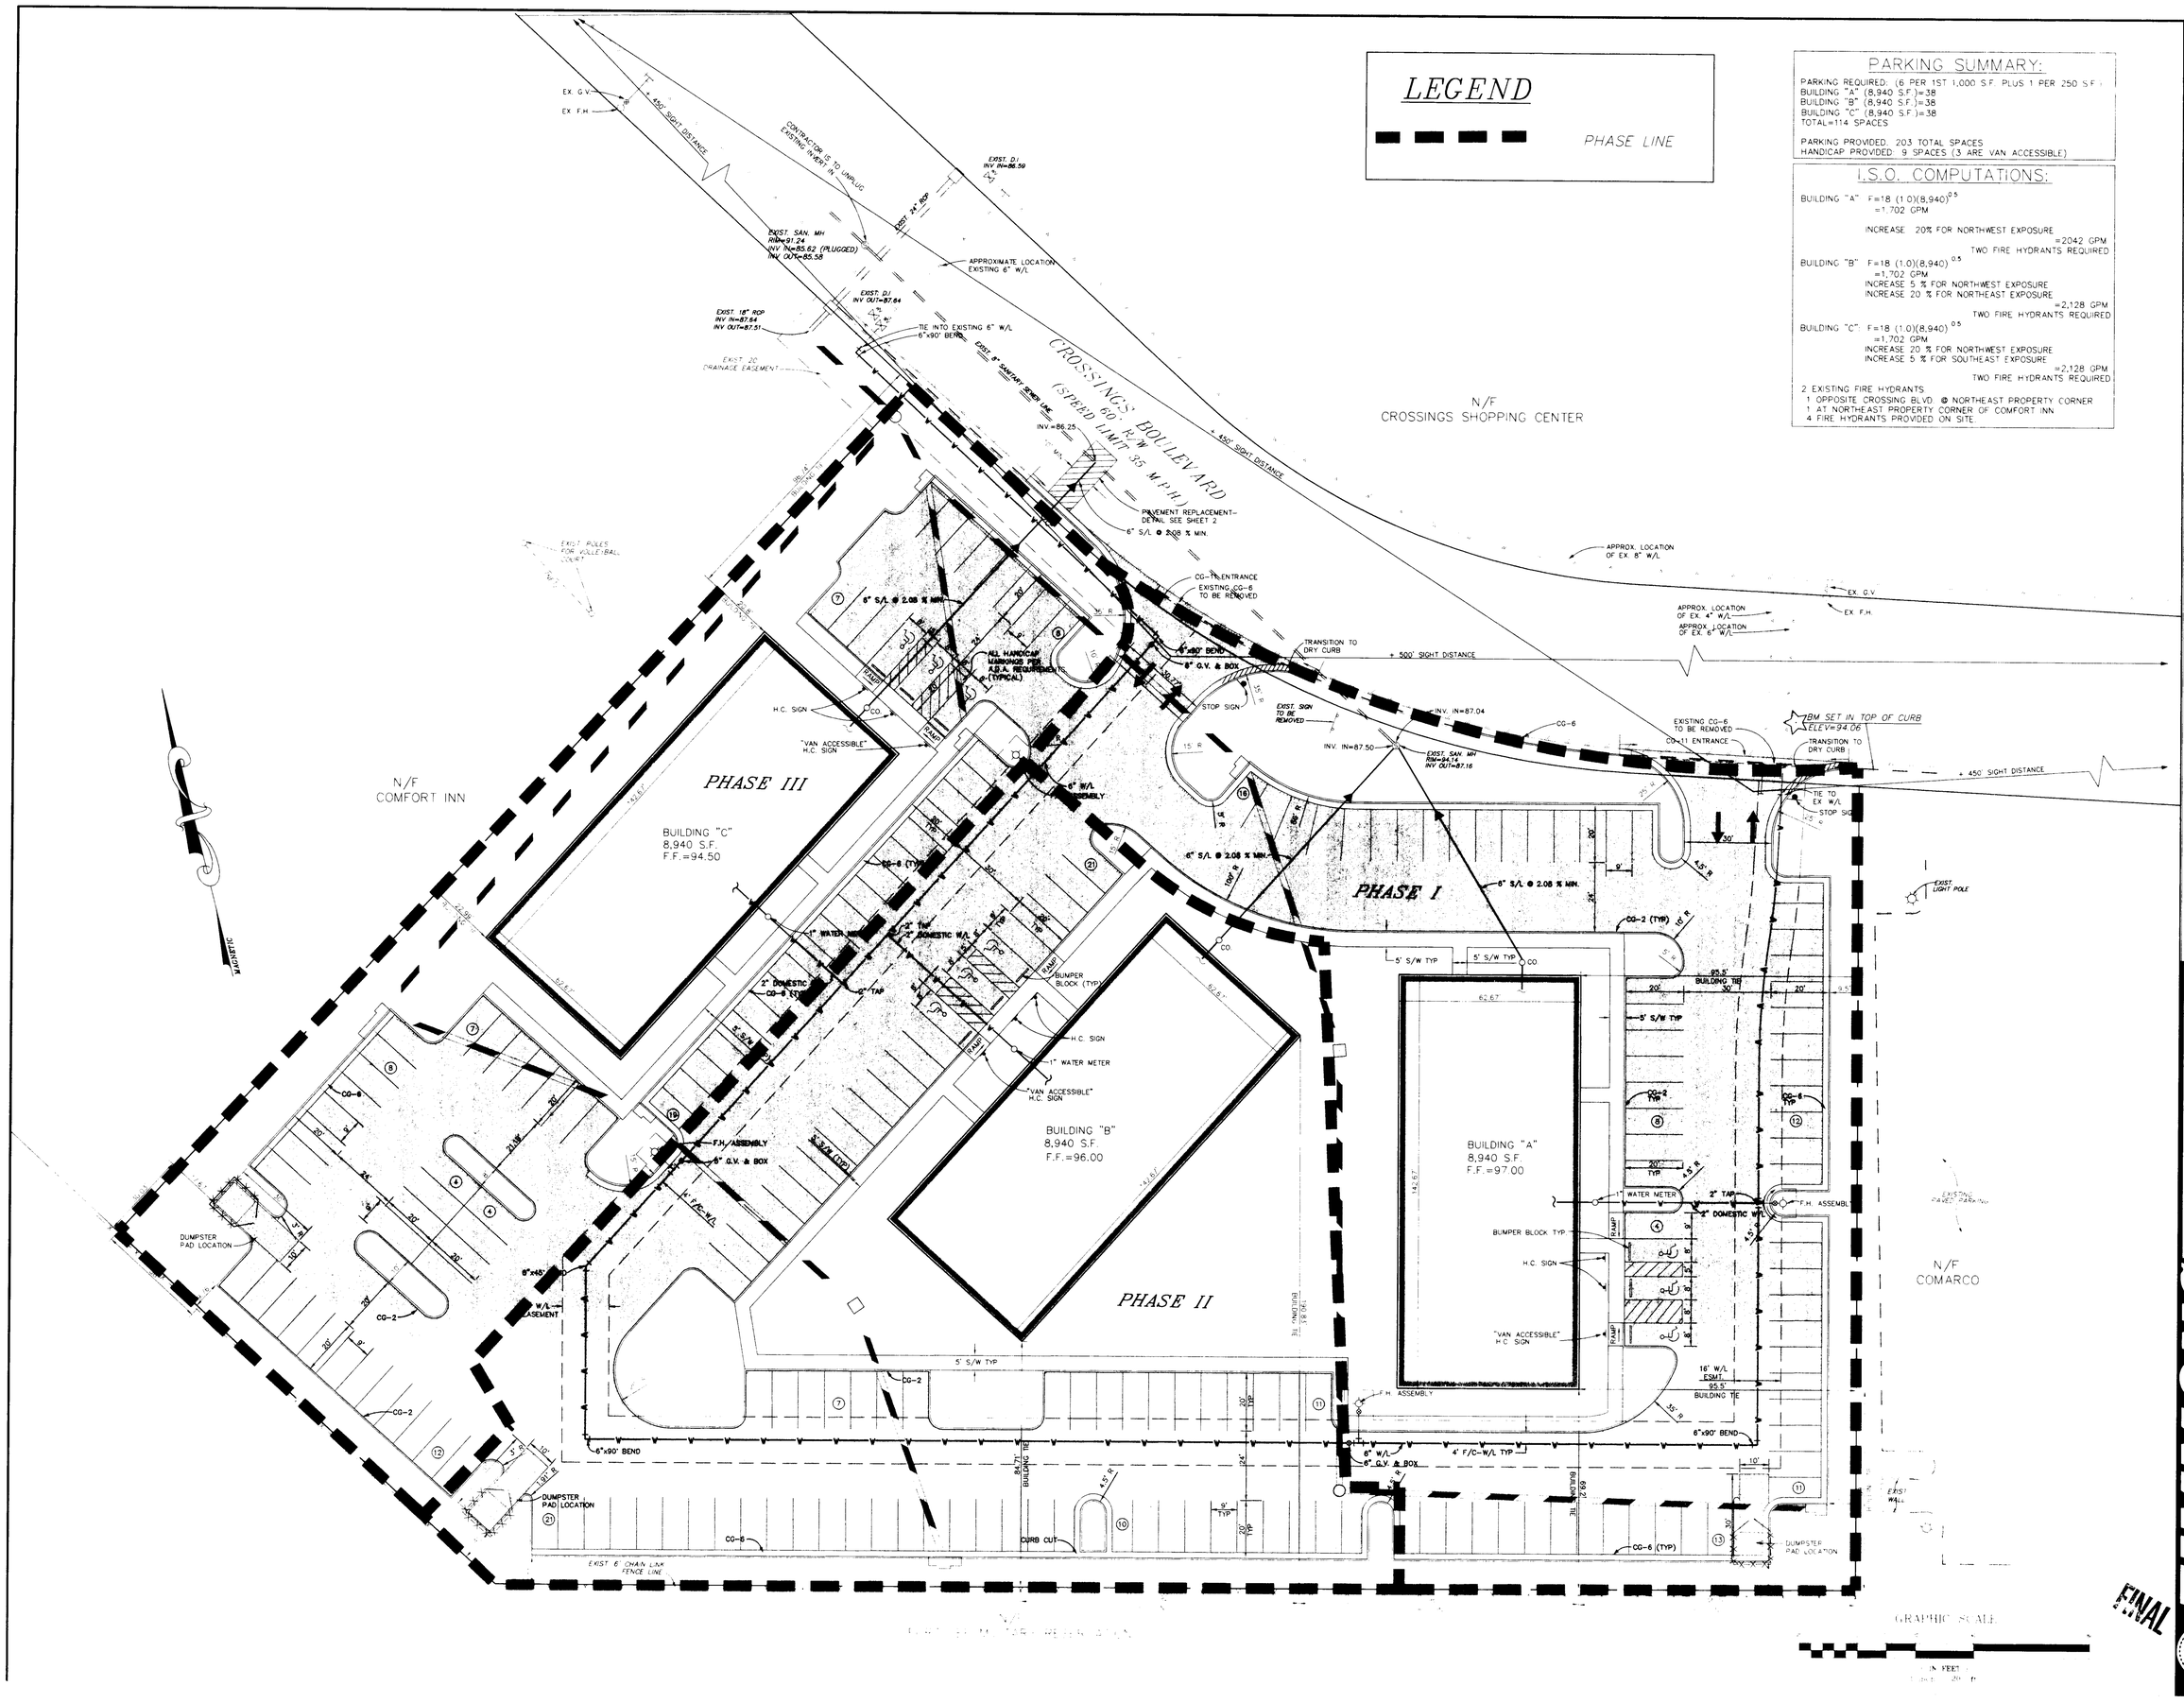

THIS DRAWING WAS PREPARED AT THE PRINCE GEORGE OFFICE

COMMONWEALTH OF VIRGINIA
DERRICK A. JOHNSON
No. 14761
PROFESSIONAL ENGINEER

HANOVER OFFICE
6501 MECHANICSVILLE TURNPIKE
MECHANICSVILLE, VIRGINIA 23111-4621
TELEPHONE: (804) 559-4520
FAX: (804) 559-4522

PRINCE GEORGE OFFICE
4411 CROSSINGS BLVD.
PRINCE GEORGE, VIRGINIA 23875-1455
TELEPHONE: (804) 458-8665
FAX: (804) 751-0798

HENRICO OFFICE
8803 STAPLES MILL ROAD
RICHMOND, VIRGINIA 23228-2014
TELEPHONE: (804) 262-7286
FAX: (804) 266-7219

CORPORATE HEADQUARTERS
711 N. COURTHOUSE ROAD
RICHMOND, VIRGINIA 23236-4069
TELEPHONE: (804) 794-7000
FAX: (804) 794-7639

ENGINEERS * SURVEYORS * LANDSCAPE ARCHITECTS * ENVIRONMENTAL SCIENTISTS * GEOGRAPHIC INFORMATION SYSTEMS CONSULTANTS * CONSTRUCTION MANAGERS

TIMMONS
Founded 1953

DATE	REVISION DESCRIPTION

DATE	11-22-99
DRAWN BY	S. CHILDERS
DESIGNED BY	D. JOHNSON
CHECKED BY	D. JOHNSON
SCALE	

ROSLYN FARM OFFICE BUILDING

BLAND DISTRICT • PRINCE GEORGE COUNTY, VIRGINIA

SITE PLAN

FINAL

1888

3

This drawing is the property of TIMMONS and shall not be reproduced, in whole or in part, and shall not be used for any purpose whatsoever, without the express written consent of TIMMONS.