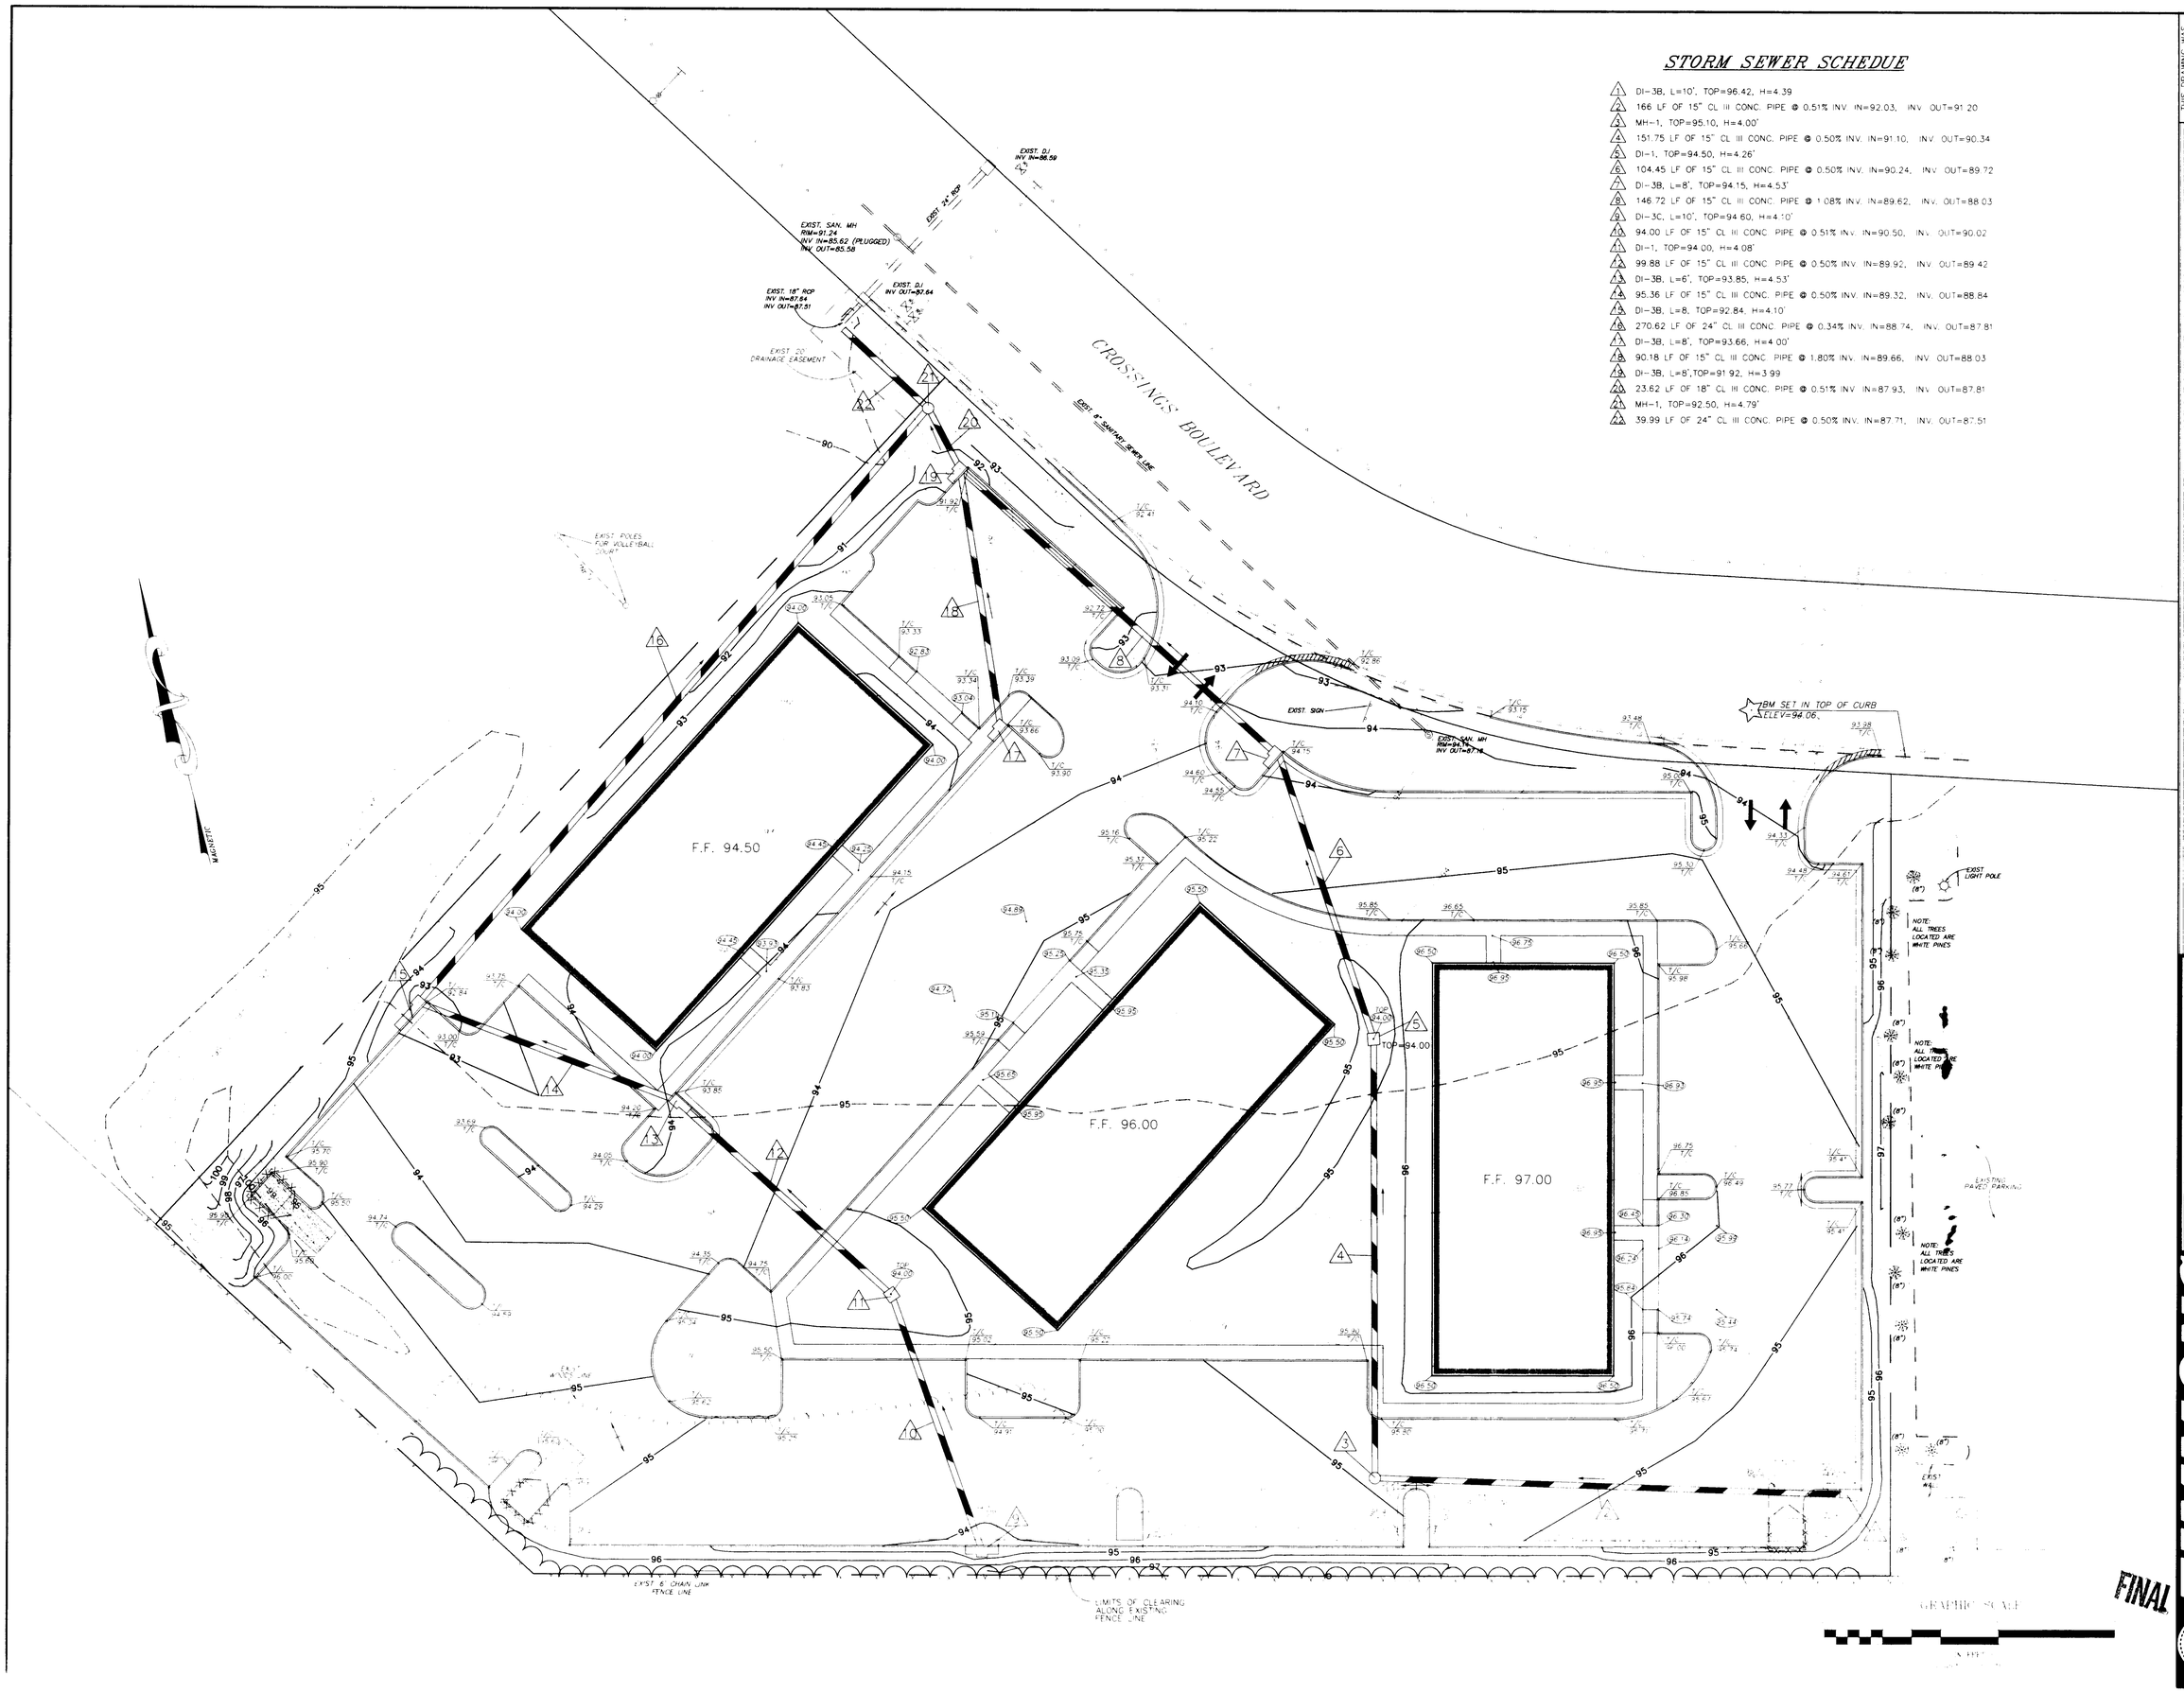

STORM SEWER SCHEDUE

1. DI-3B, L=10', TOP=96.42, H=4.39
2. 166 LF OF 15" CL III CONC. PIPE @ 0.51% INV. IN=92.03, INV. OUT=91.20
3. MH-1, TOP=95.10, H=4.00'
4. 151.75 LF OF 15" CL III CONC. PIPE @ 0.50% INV. IN=91.10, INV. OUT=90.34
5. DI-1, TOP=94.50, H=4.26'
6. 104.45 LF OF 15" CL III CONC. PIPE @ 0.50% INV. IN=90.24, INV. OUT=89.72
7. DI-3B, L=8', TOP=94.15, H=4.53'
8. 146.72 LF OF 15" CL III CONC. PIPE @ 1.08% INV. IN=89.62, INV. OUT=88.03
9. DI-3C, L=10', TOP=94.60, H=4.10'
10. 94.00 LF OF 15" CL III CONC. PIPE @ 0.51% INV. IN=90.50, INV. OUT=90.02
11. DI-1, TOP=94.00, H=4.08'
12. 99.88 LF OF 15" CL III CONC. PIPE @ 0.50% INV. IN=89.92, INV. OUT=89.42
13. DI-3B, L=6', TOP=93.85, H=4.53'
14. 95.36 LF OF 15" CL III CONC. PIPE @ 0.50% INV. IN=89.32, INV. OUT=88.84
15. DI-3B, L=8, TOP=92.84, H=4.10'
16. 270.62 LF OF 24" CL III CONC. PIPE @ 0.34% INV. IN=88.74, INV. OUT=87.81
17. DI-3B, L=8', TOP=93.66, H=4.00'
18. 90.18 LF OF 15" CL III CONC. PIPE @ 1.80% INV. IN=89.66, INV. OUT=88.03
19. DI-3B, L=8',TOP=91.92, H=3.99
20. 23.62 LF OF 18" CL III CONC. PIPE @ 0.51% INV. IN=87.93, INV. OUT=87.81
21. MH-1, TOP=92.50, H=4.79'
22. 39.99 LF OF 24" CL III CONC. PIPE @ 0.50% INV. IN=87.71, INV. OUT=87.51

THIS DRAWING WAS PREPARED AT THE PRINCE GEORGE OFFICE

COMMONWEALTH OF VIRGINIA
PATRICK A. JOHNSON
No. 4291
PROFESSIONAL ENGINEER

CORPORATE HEADQUARTERS
1001 SOUTH BOUNDARY ROAD
RICHMOND, VIRGINIA 23236-4099
TELEPHONE (804) 794-2500
FAX (804) 794-7839

HENRICO OFFICE
8805 HERMITAGE ROAD
RICHMOND, VIRGINIA 23228-2014
TELEPHONE (804) 262-3396
FAX (804) 285-2119

PRINCE GEORGE OFFICE
1400 BOLDEN BOULEVARD, SUITE 800
PRINCE GEORGE, VIRGINIA 23875-1455
TELEPHONE (804) 458-8885
FAX (804) 458-1098

HANOVER OFFICE
6501 MECHANICSVILLE TURNPIKE, SUITE 1
MECHANICSVILLE, VIRGINIA 23111-4621
TELEPHONE (804) 559-4520
FAX (804) 559-4522

DATE	REVISION DESCRIPTION

CONSULTANTS • CONSTRUCTION MANAGERS

GEOGRAPHIC INFORMATION SYSTEMS

DATE 11-22-99

DRAWN BY S. CHILDERS

DESIGNED BY D. JOHNSON

CHECKED BY D. JOHNSON

SCALE 1'=20'

FINAL

TIMMONS
Founded 1953

SURVEYORS • LANDSCAPE ARCHITECTS • ENVIRONMENTAL SCIENTISTS

ROSLYN FARM OFFICE BUILDING

BLAND DISTRICT • PRINCE GEORGE COUNTY, VIRGINIA

GRADING PLAN

18881

These plans and specifications represent the exclusive property of TIMMONS and shall not be reproduced in whole or in part, nor shall they be used for any purpose other than those for which they were prepared.