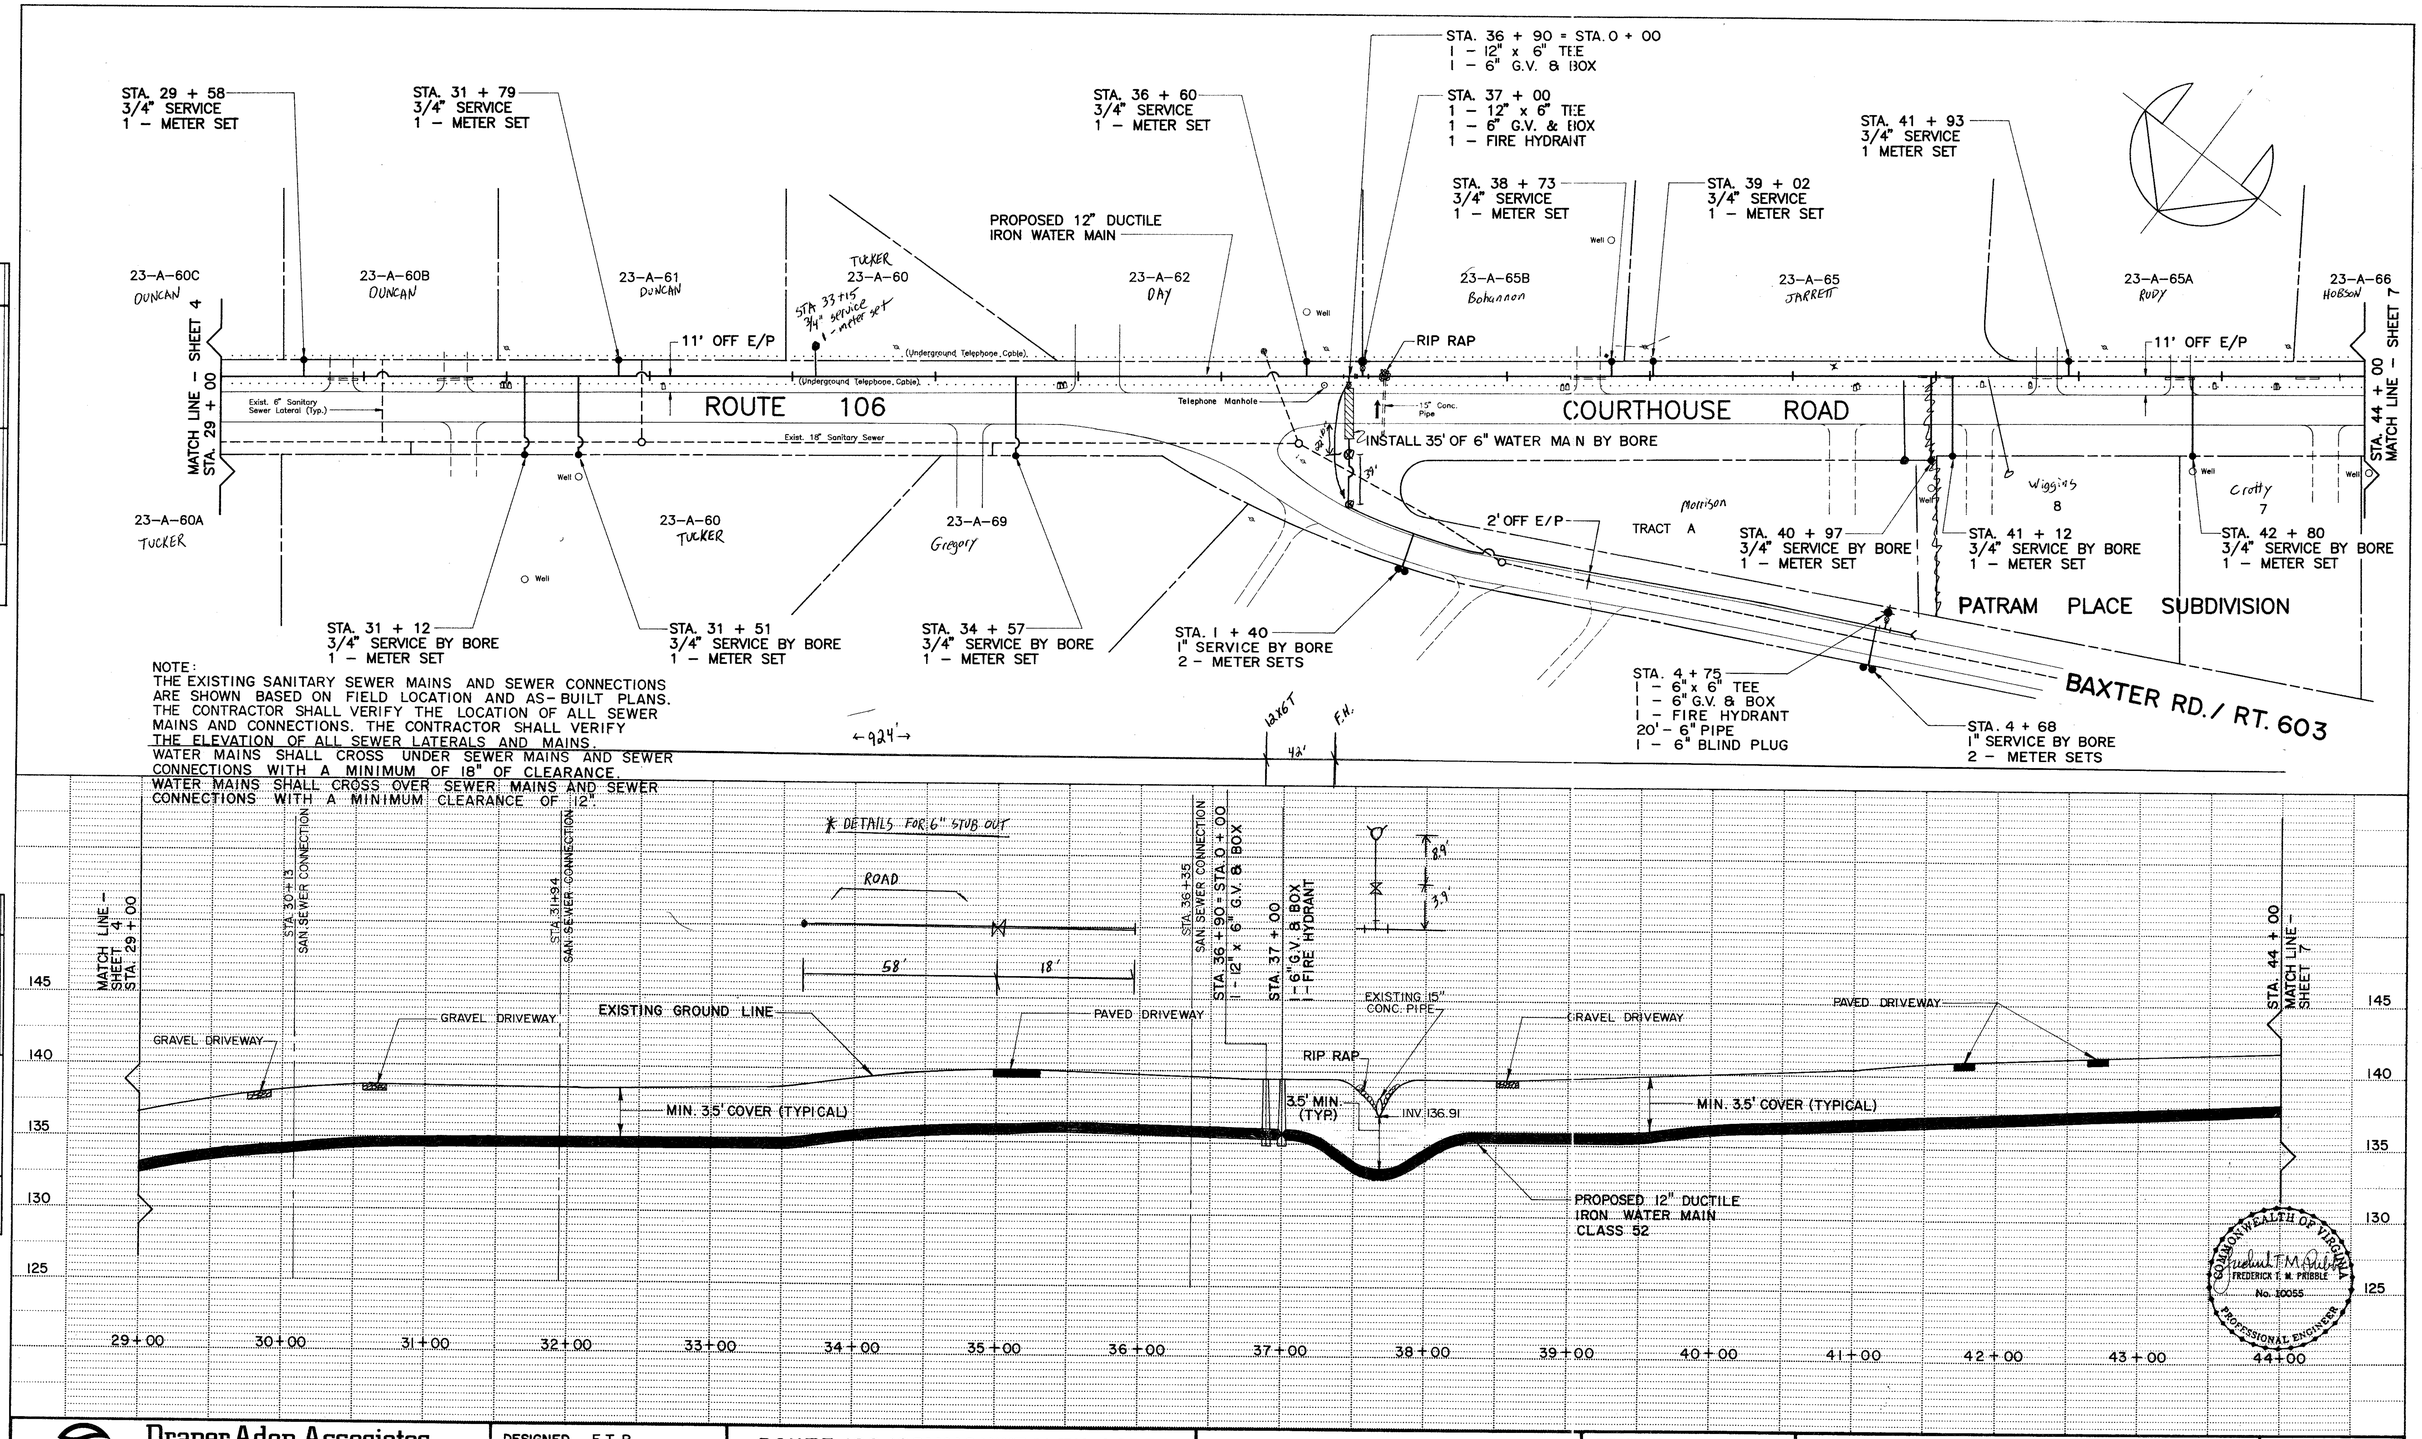


| PLAN | BY | DATE |
|---|---|---|
| SURVEYED | | |
| PLOTTED | | |
| ALIGNMENT CHECKED | | |
| DRAWN PROFILE | | |
| NOTE BOOK | | |
| NO. | | |

| PROFILE | BY | DATE |
|---|---|---|
| SURVEYED | | |
| PLOTTED | | |
| GRIDS CHECKED | | |
| B. M.'S NOTED | | |
| NOTE BOOK | STRUCTURE NOTATIONS CHKD | |
| NO. | | |

**Draper Aden Associates**
CONSULTING ENGINEERS
Blacksburg · Richmond, Virginia

| | |
|---|---|
| DESIGNED | FTP |
| DRAWN | HLJ / TDC |
| CHECKED | JNL |
| DATE | 2/26/89 |

**ROUTE 106/COMMONWEALTH ACRES WATER MAINS**
PRINCE GEORGE COUNTY, VIRGINIA

**PLAN & PROFILE**

REVISIONS:
3-28-89

SCALE: H 1" = 50'
V 1" = 5'

PLAN Nº T-20213-01

SHEET 6 OF 19

american blueprint of columbia 305082