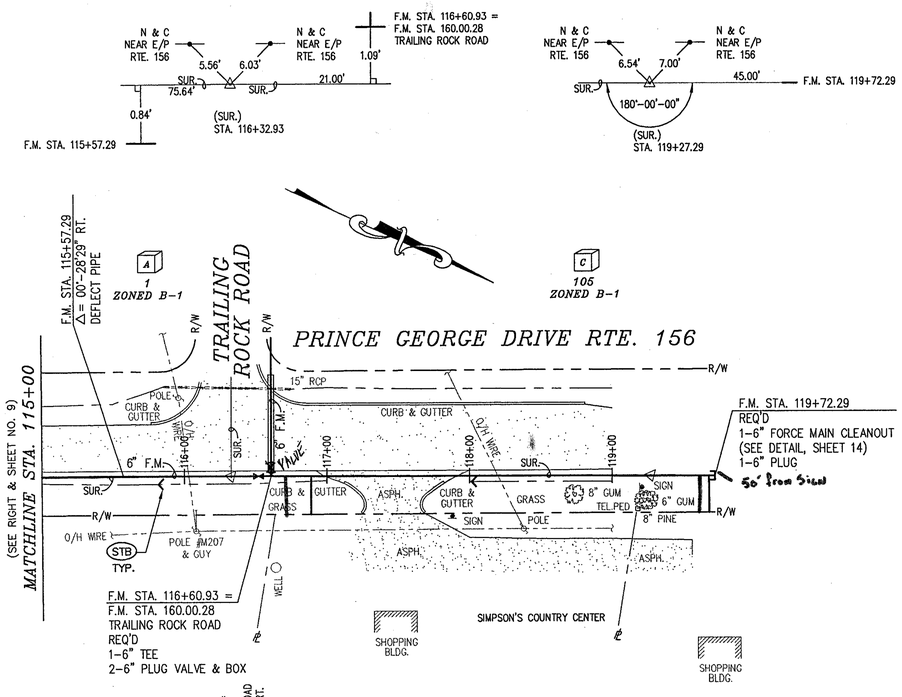

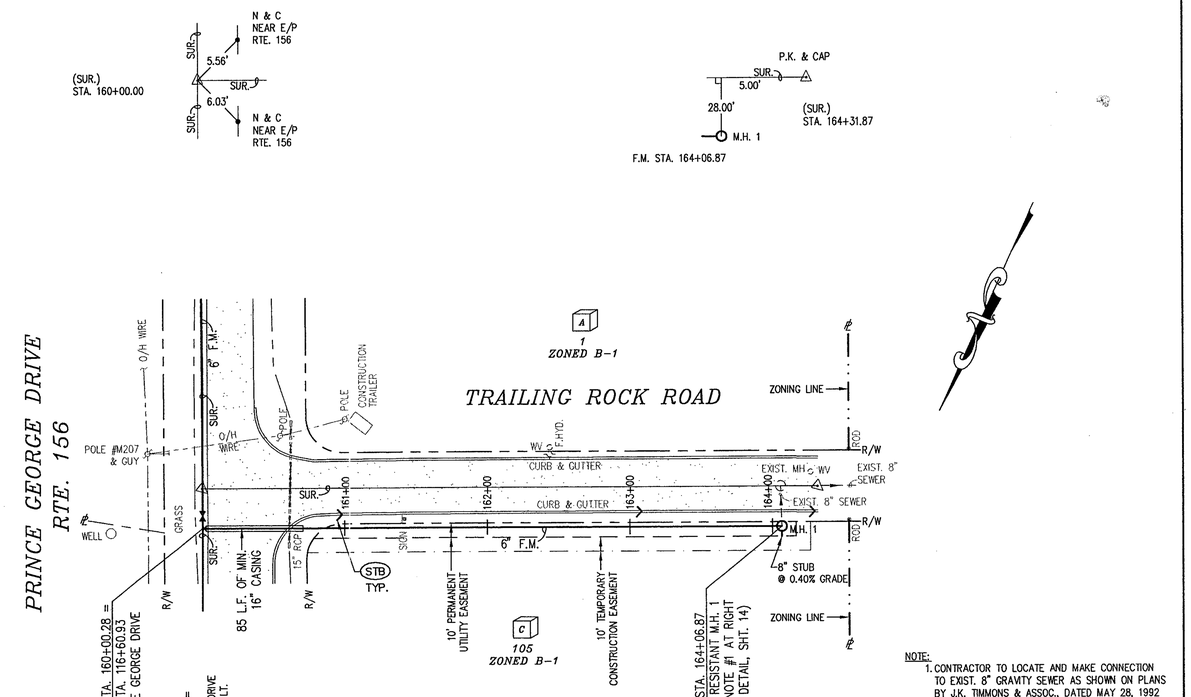

NOTE:
1. CONTRACTOR TO LOCATE AND MAKE CONNECTION TO EXIST. 8" GRAVITY SEWER AS SHOWN ON PLANS BY J.K. TIMMONS & ASSOC., DATED MAY 28, 1992
2. CONTRACTOR TO APPLY ACID RESISTANT COATING TO EXISTING MANHOLES; NO.'S 8, 10, 11, 12, 14, 15 AND 16 AS SHOWN ON PLANS PREPARED BY J.K TIMMONS & ASSOC., DATED MARCH 5, 1992 AND TITLED "BRANCHESTER LAKES SECTION 1".

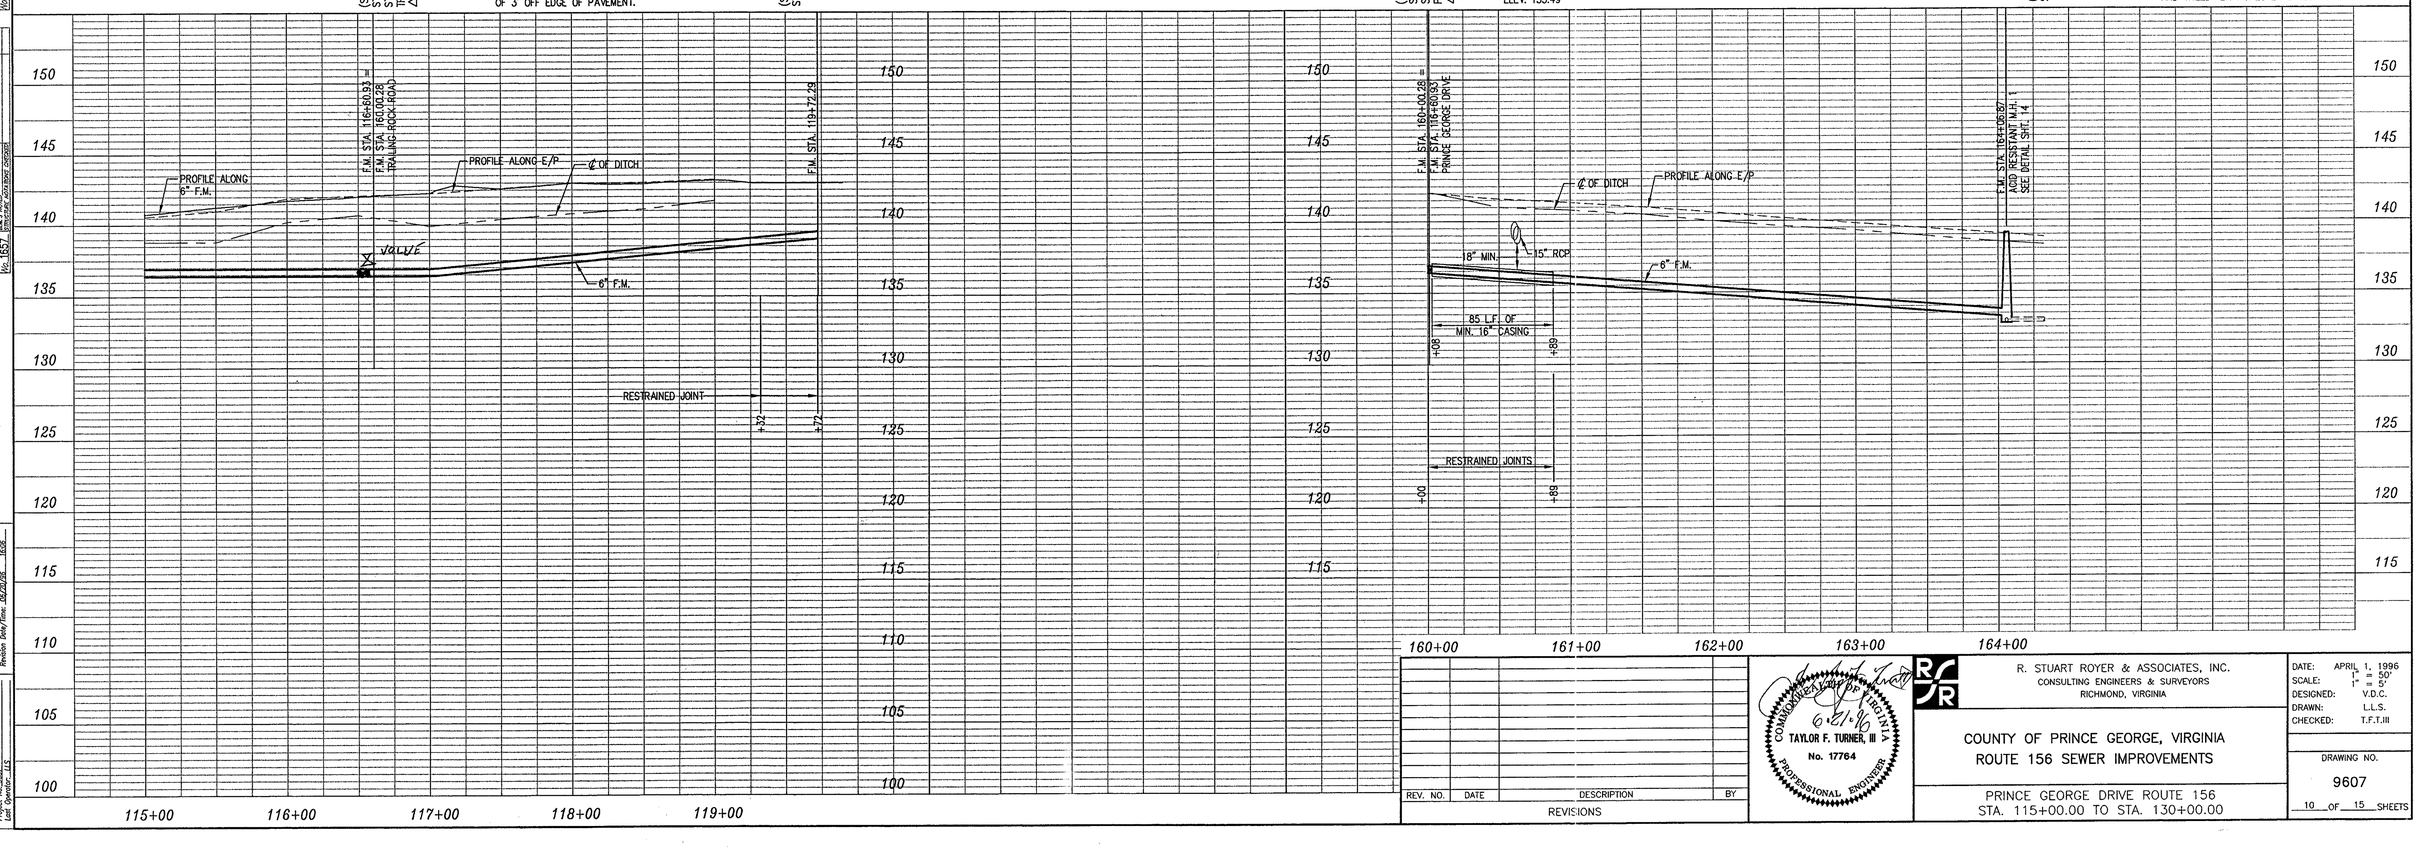

REV. NO.	DATE	DESCRIPTION	BY

REVISIONS

COMMONWEALTH OF VIRGINIA
6-21-96
TAYLOR F. TURNER, III
No. 17764
PROFESSIONAL ENGINEER

R. STUART ROYER & ASSOCIATES, INC.
CONSULTING ENGINEERS & SURVEYORS
RICHMOND, VIRGINIA

COUNTY OF PRINCE GEORGE, VIRGINIA
ROUTE 156 SEWER IMPROVEMENTS

PRINCE GEORGE DRIVE ROUTE 156
STA. 115+00.00 TO STA. 130+00.00

DATE: APRIL 1, 1996
SCALE: 1" = 50'
1" = 5'
DESIGNED: V.D.C.
DRAWN: L.L.S.
CHECKED: T.F.T.III

DRAWING NO.
9607

10 OF 15 SHEETS

PLAN — Surveyed: N/T/S; Drawn: N/T/S; Checked: N/T/S; Date: 06/20/96; Sheet No. 1857; Date: 06/20/96; Sheet No. 1857

PROFILE — Surveyed: N/T/S; Drawn: N/T/S; Checked: N/T/S; Date: 06/20/96; Sheet No. 1857; Date: 06/20/96; Sheet No. 1857

Scale: Horiz. 1=50 Vert. 1=5
Revision Date/Time: 06/20/96 16:06
File Name: S9607SHEET.DWG
Project No. 9607
Drawn By: LLS